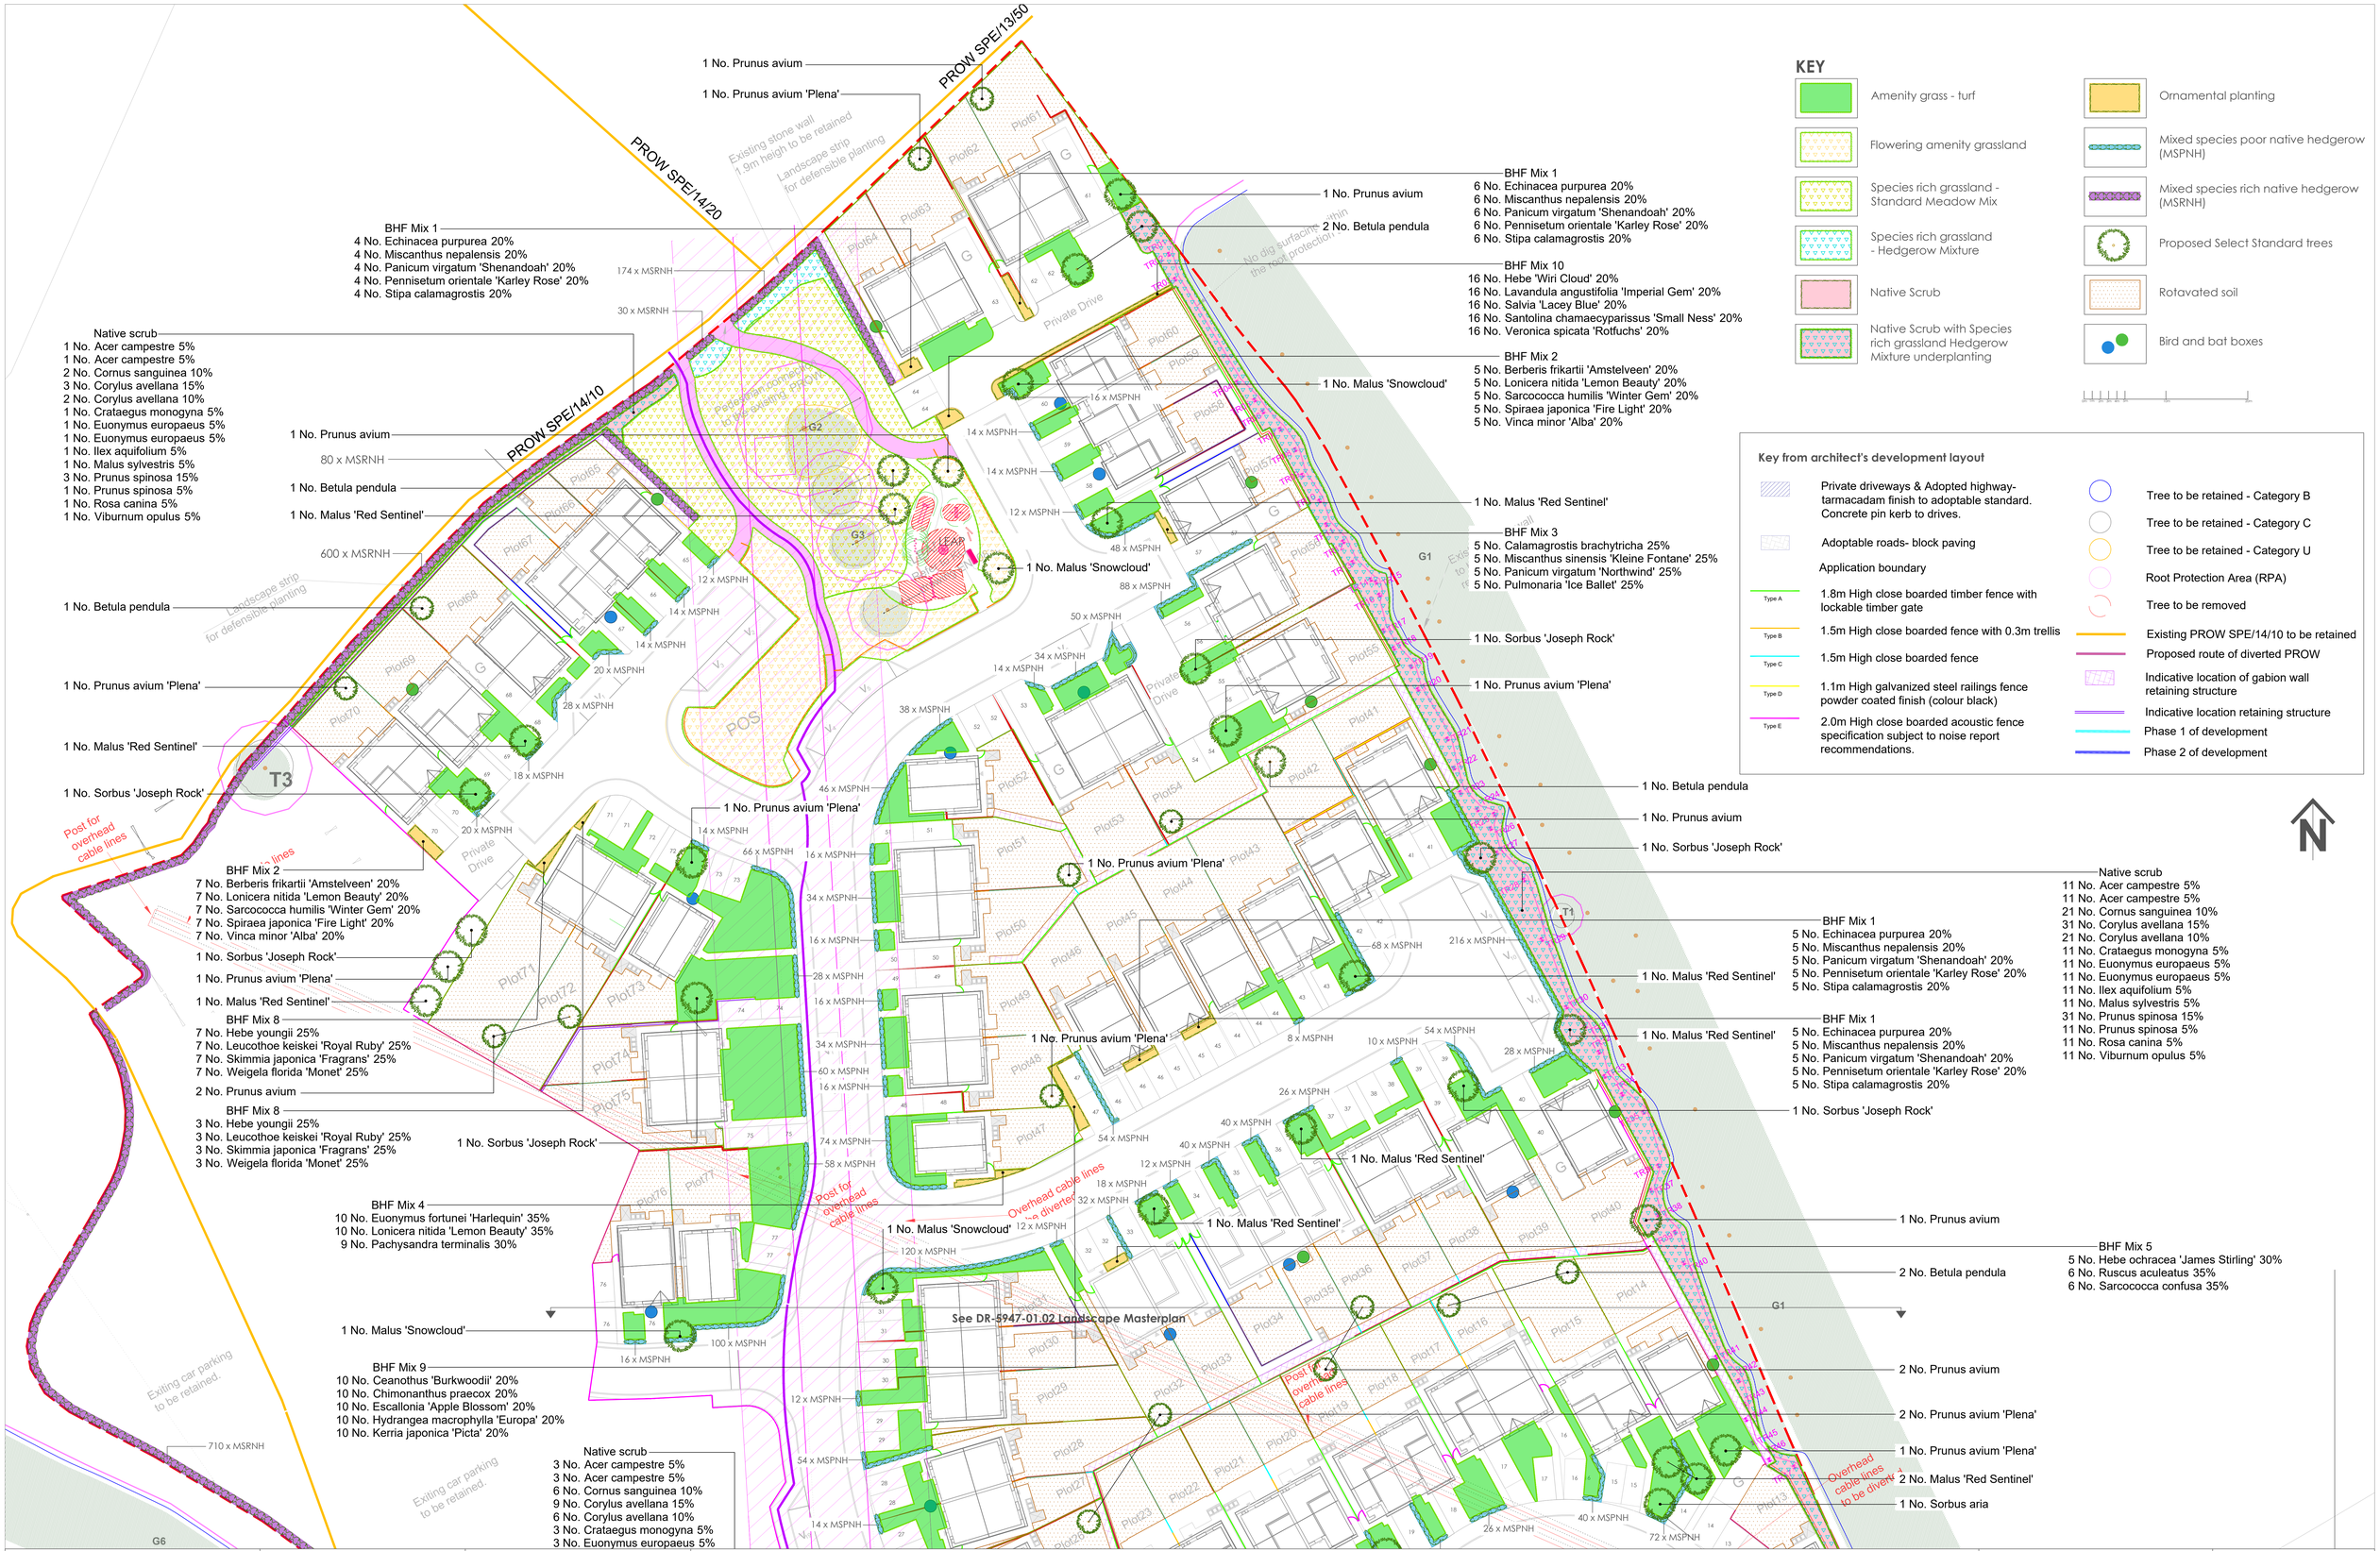

Project Name: Blue Hills Farm	Drawn: TH	Checked: MB	
Drawing Name: Landscape Masterplan	Date: December 2025		
Drawing No: DR-5947-01.01	Scale: 1:250 at A0		

FOR PLANNING

Rev	Drawn	Date
G	TH	17.12.2025
F	TH	30.07.2025
E	TH	07.07.2025

NB: Landscape Masterplan to be read in conjunction with DR-5947-01.03 Planting Specification.

NB: See architects drawings for details of boundary treatments. Proposals shown on this drawing for illustration purposes only, details tbc at detailed design stage.

Brooks Ecological Ltd, Unit A,
1 Station Road, Guiseley, LEEDS,
LS20 8BX
admin@brooks-ecological.co.uk
www.brooks-ecological.co.uk
01943 884451

Brooks Ecological
Grounded advice