This drawing and its content and any associated documents are copyright of Forward Planning & Design Ltd and must not be used, reproduced or amended without prior consent.
This drawing is not a working drawing and is for the purposes of obtaining Planning and or Building Regulations Approvals.
The Main Contractor should inform us of any discrepancy on or between this drawing and any other related document.
Boundaries, angles and dimensions are to be checked by the main contractor prior to work commencing. Written dimensions only to be used from this drawing. Do not scale - if in doubt ask.

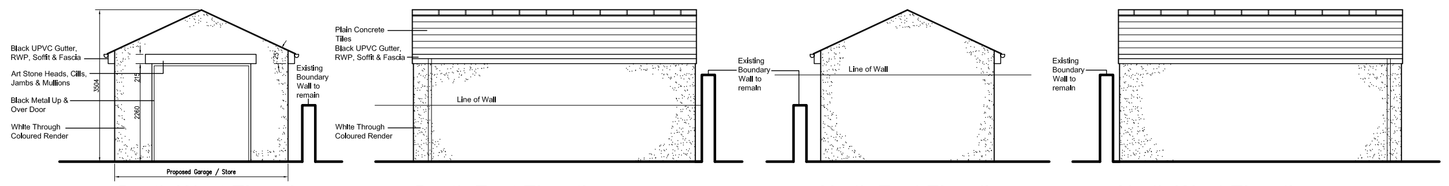

South West Elevation (Front) South East Elevation (Side) North East Elevation (Rear) North West Elevation (Side)

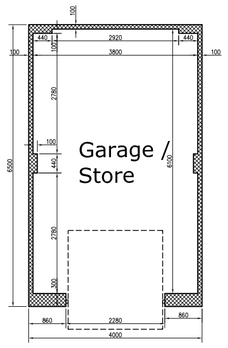

Ground Floor Plan

Plans & Elevations Scale 1/100

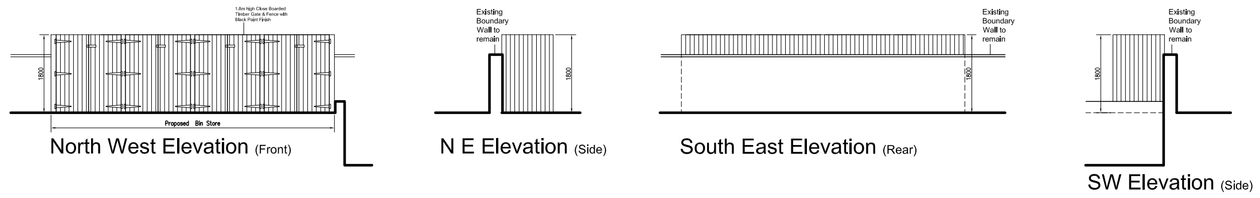

North West Elevation (Front) N E Elevation (Side) South East Elevation (Rear) SW Elevation (Side)

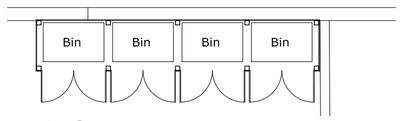

Bin Store
Ground Floor Plan

Plans & Elevations Scale 1/100

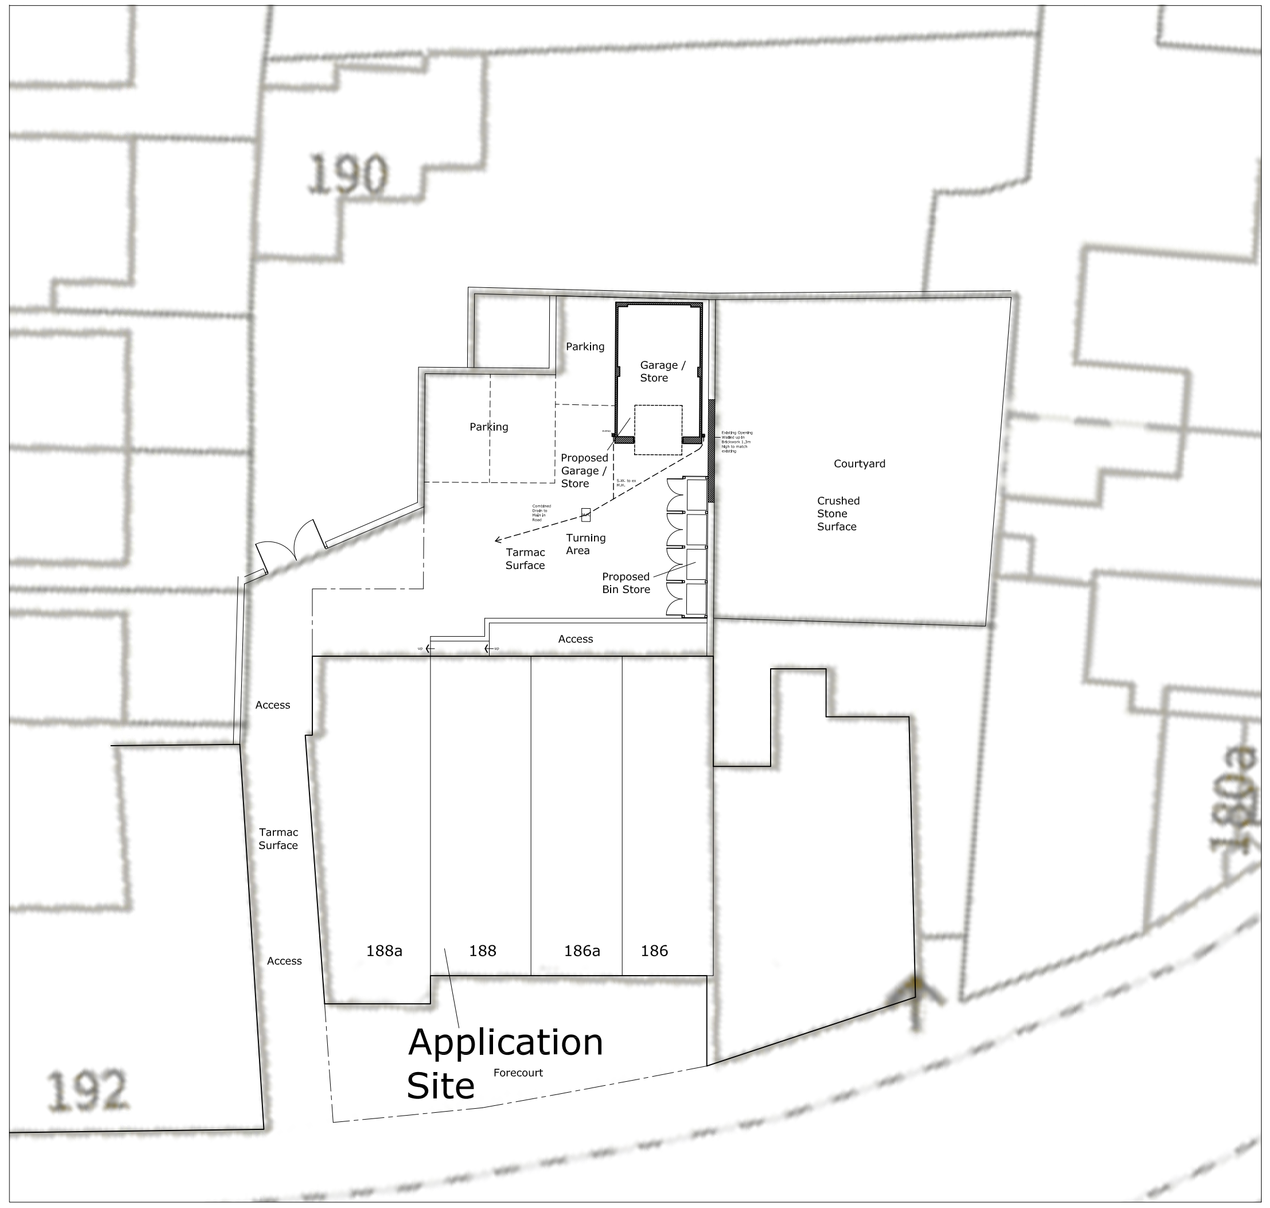

Block Plan Scale 1/200

MARK	DATE	REVISION

FORWARD PLANNING & DESIGN LTD
566 Heaton Road
Heaton
Bradford
BD9 4DQ
West Yorkshire
Tel/Fax: 01274 821143
Mobile: 07813 953886
Email: jeholmes@blueyonder.co.uk

CLIENT
Willow Properties (Yorkshire) Ltd

PROJECT
Garage & Bin Store at
186-188 Huddersfield Road WF14 8AT

DWG TITLE
Plans & Elevations
as Proposed

DATE Aug 25	DRAWN BY JEH	DRAWING NO.
SCALE 1:100@A1	CHECKED BY	1662/03