

DO NOT SCALE

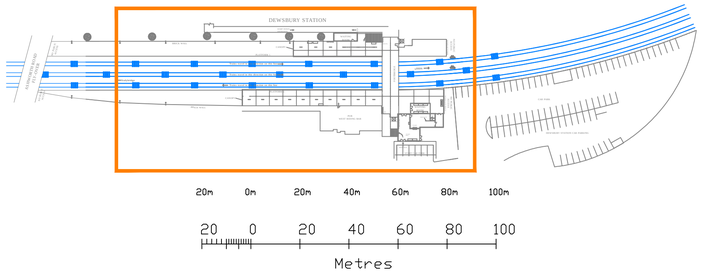

DEWSBURY STATION PLAN
SCALE 1:1250

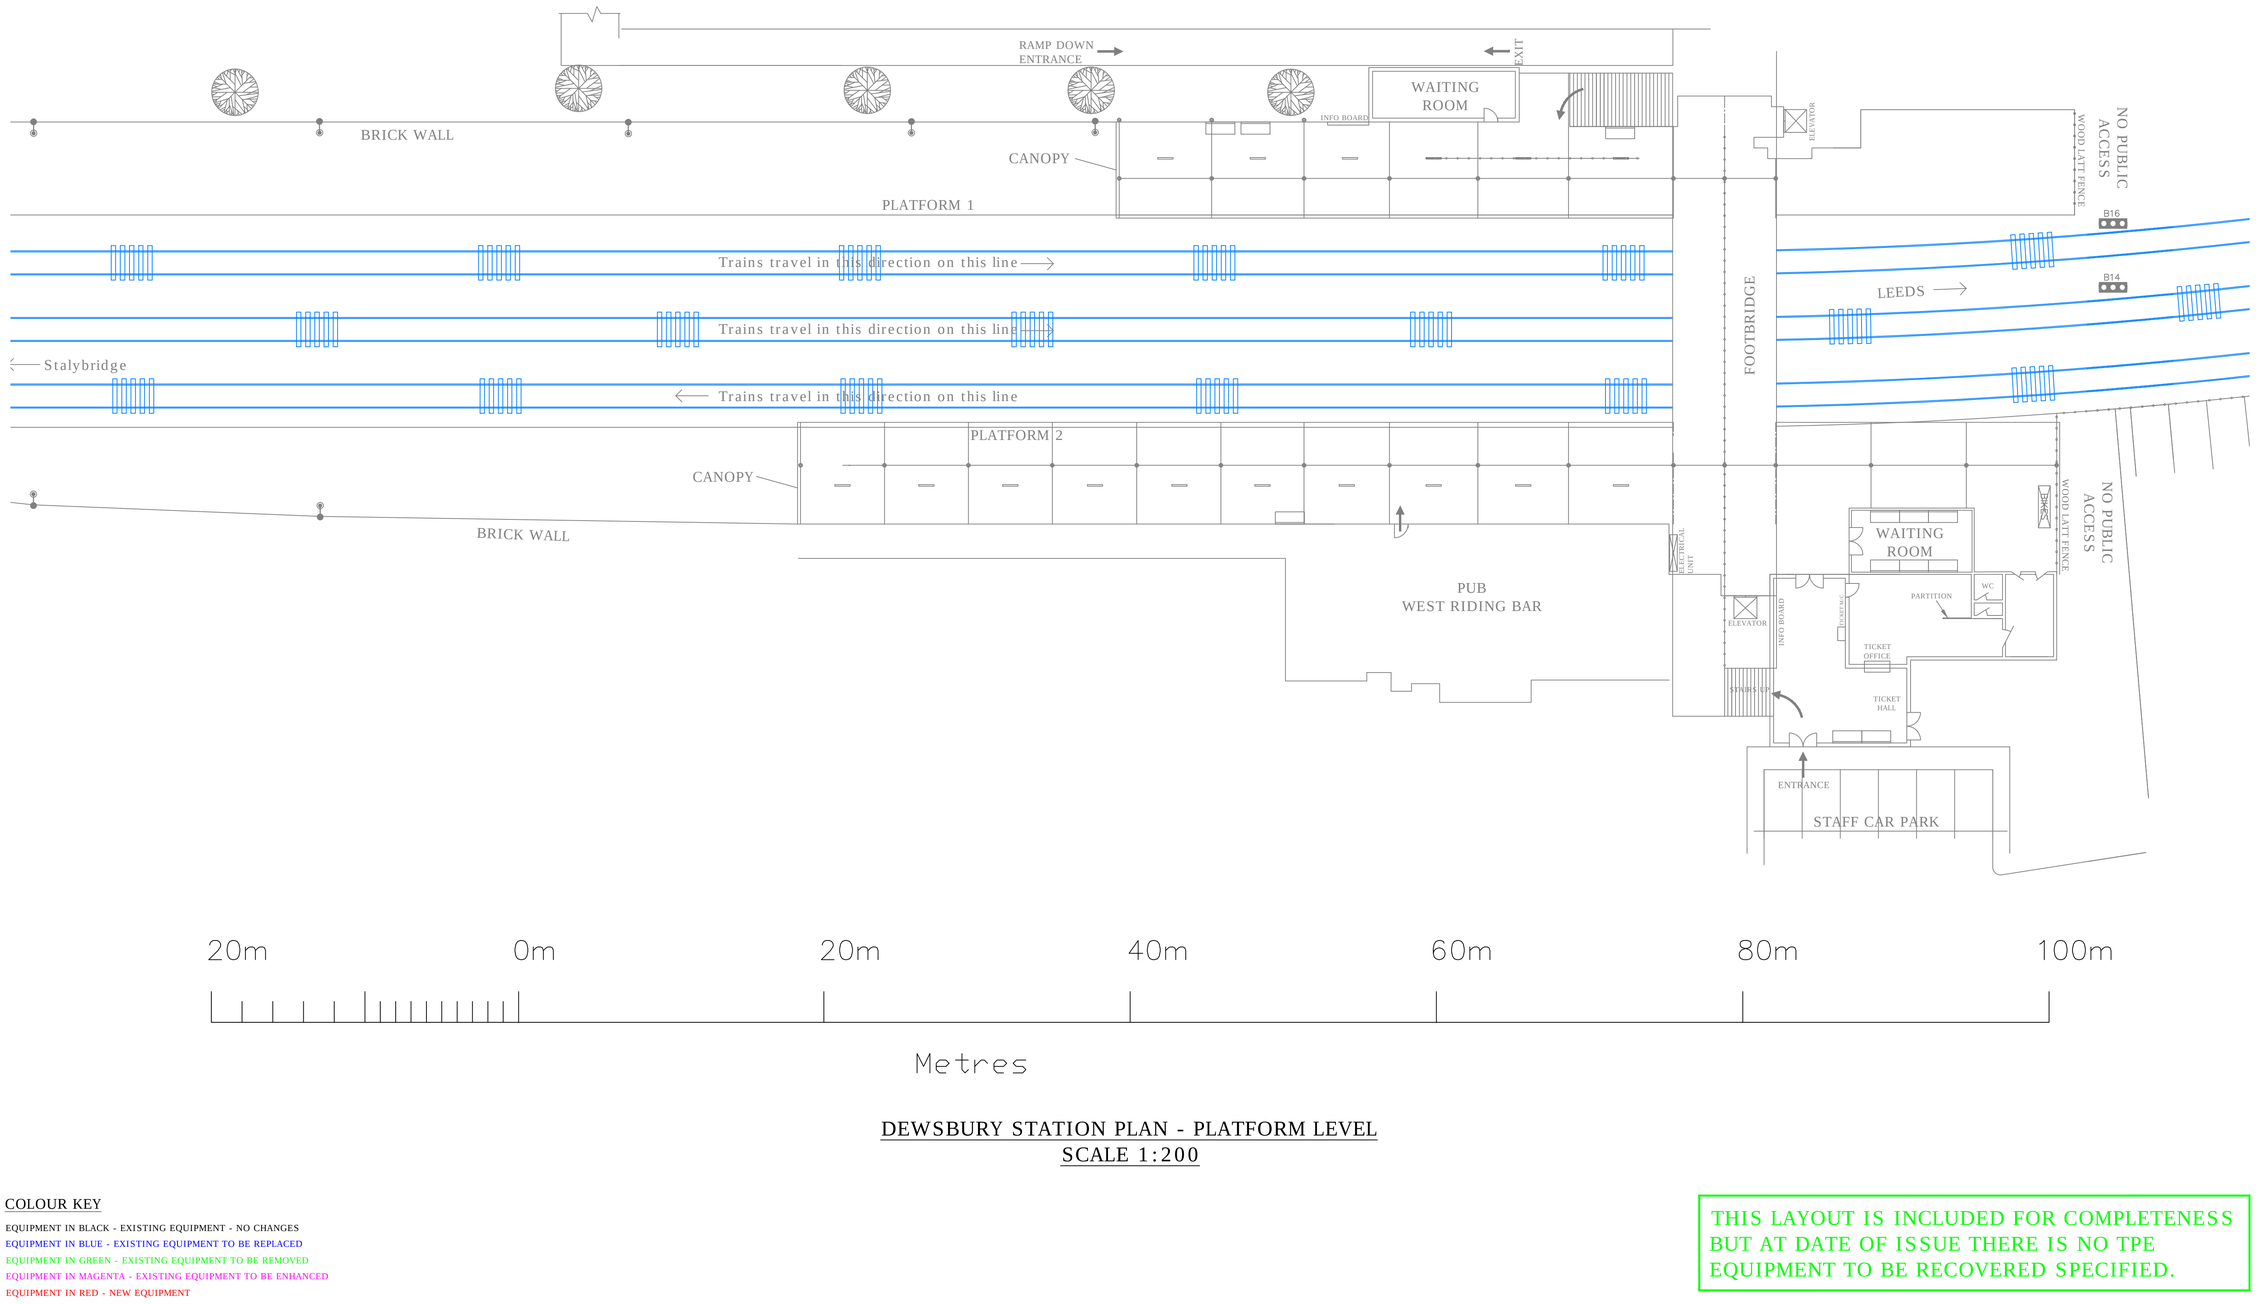

DEWSBURY STATION PLAN - PLATFORM LEVEL
SCALE 1:200

COLOUR KEY

EQUIPMENT IN BLACK - EXISTING EQUIPMENT - NO CHANGES
EQUIPMENT IN BLUE - EXISTING EQUIPMENT TO BE REPLACED
EQUIPMENT IN GREEN - EXISTING EQUIPMENT TO BE REMOVED
EQUIPMENT IN MAGENTA - EXISTING EQUIPMENT TO BE ENHANCED
EQUIPMENT IN RED - NEW EQUIPMENT

THIS LAYOUT IS INCLUDED FOR COMPLETENESS BUT AT DATE OF ISSUE THERE IS NO TPE EQUIPMENT TO BE RECOVERED SPECIFIED.

All changes to this CAD generated drawing MUST be made via the master CAD file.

FIRST ANGLE PROJECTION

NOTES:

EQUIPMENT KEY

H DEW-H-001 EXISTING HELP POINT

H DEW-H-001 EQUIPMENT TO BE REPLACED

H DEW-H-001 NEW EQUIPMENT

Issue	Date	Issue Status / Revisions	Drawn	Chkd	Appr.
P15	19/08/25	FOR LISTED BUILDING CONSENT	JPT	CRC	--

Copyright ISC
ISC Best Practice Consultancy Ltd.
Unit 5 Okehampton Business Centre
Higher Stockley Mead, Okehampton
EX20 1FJ

Client: TRANSPENNINE EXPRESS

Project Title: DEWSBURY STATION HELP POINT RENEWALS

Drawing Title: HELP POINT LOCATION PLANS EQUIPMENT TO BE RECOVERED LAYOUT 3 OF 8

Designed	Checked: CRC
Approved	Responsible Engineer
Date: 19/08/2025	Drawn: JPT
Scale: 1:200	
Drawing Number: DEW/TPE/ISC/PLAN/100000/Y642	Issue Number: P15

Size: A1