Reproduced from the Ordnance Survey Map with the sanction of the Controller of H.M. Stationery Office, Crown Copyright Reserved.

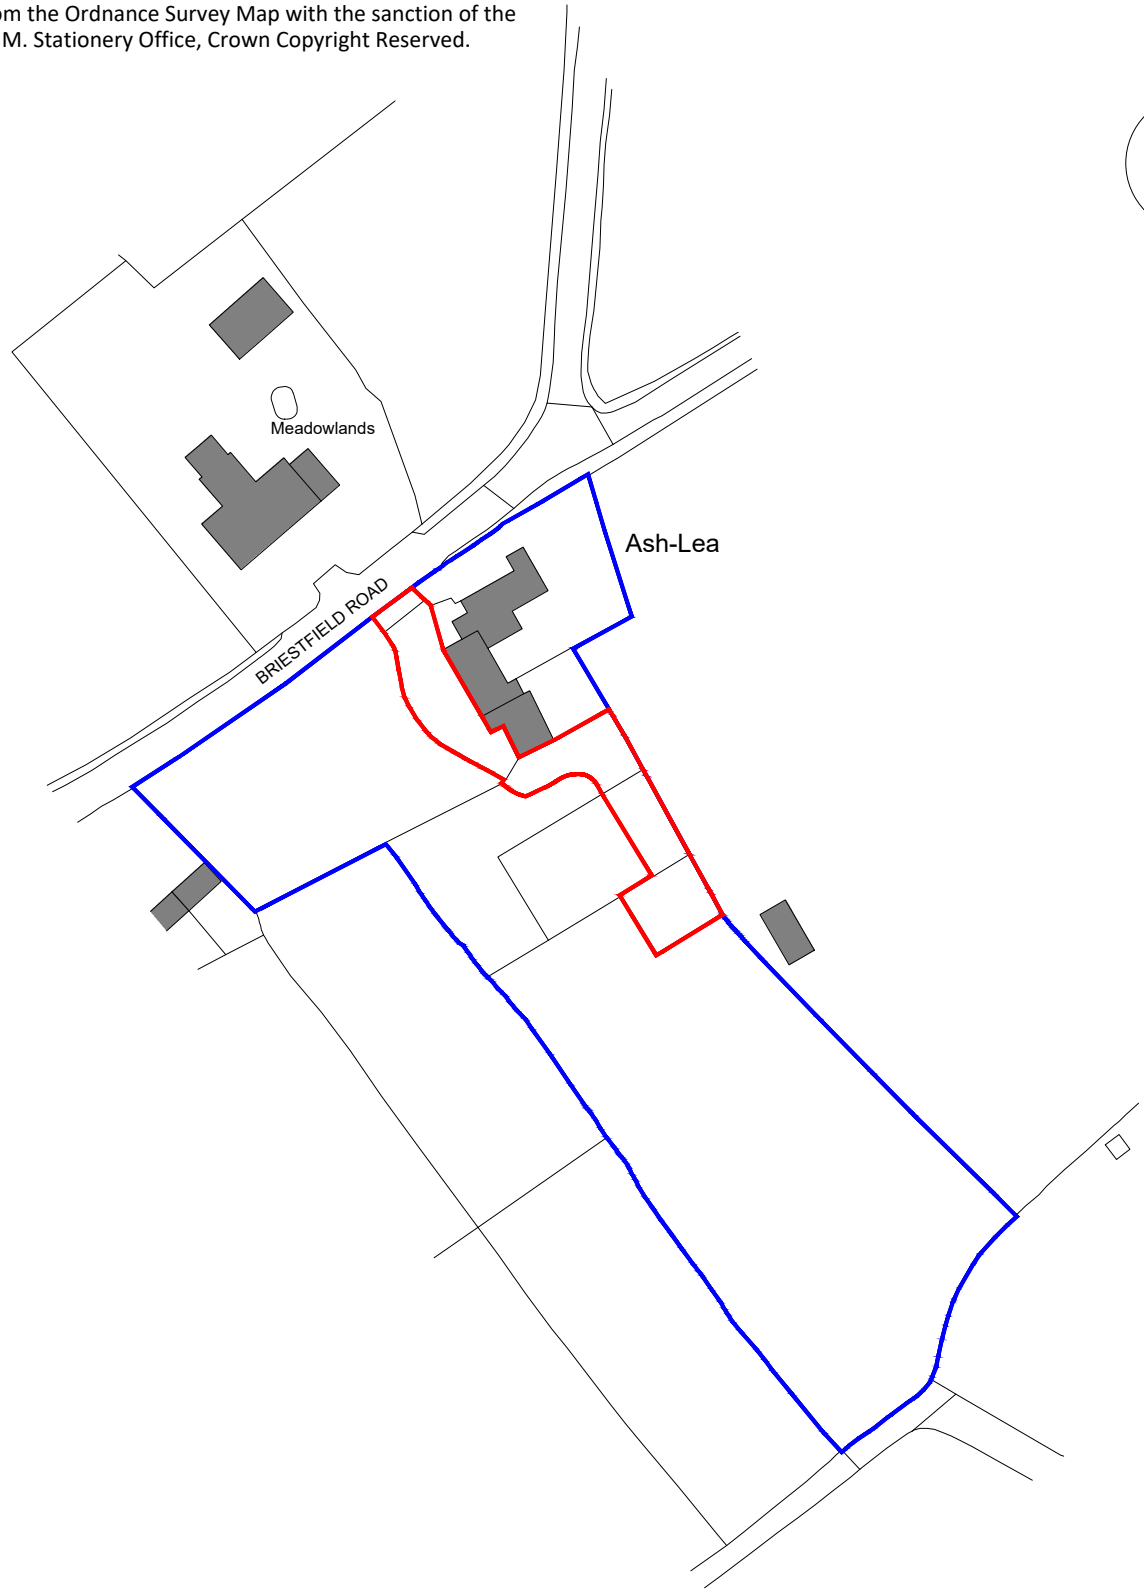

Rev	Description	Drawn	Checked	Date
P01	FIRST ISSUE	TD	MW	12.08.25

Document Status : Purpose of Issue:

S2 **FOR PLANNING**

Title

Location Plan

MARTIN WALSH ARCHITECTURAL
MWA
Firth Buildings, 99 - 103 Leeds Rd, Dewsbury, WF12 7BU t: 01924 464342
e: info@martinwalsh.co.uk w: www.martinwalsh.co.uk

Project
Retrospective Approval for Agricultural Building at
Top Ashlea, Briestfield Road, Briestfield, Dewsbury, WF12 0PA

Client
Mr & Mrs Rawlinson

MWA project	Scale	Original Paper Size	Orientation	Drawn
6713	1:1250	@A4	Portrait	TD

File Identifier Project	Originator	Volume	Level	Type	Role	Number	Revision
SRTA -	MWA -	XX -	XX -	DR -	A -	0001	P01

Copyright © 2025 Martin Walsh Architectural. All Rights Reserved. Martin Walsh Architectural is the trading name of Martin WalshArchitectural Limited. Registered in England Number 4496049