


CLIENT: COLIN SMITH  
SITE ADDRESS: REAR OF 14 LINCOLN AVENUE, HD5 8DS  
TITLE: RIGHT ELEVATION  
DATE: 25/08/2025  
SCALE: 1:50 @ A3

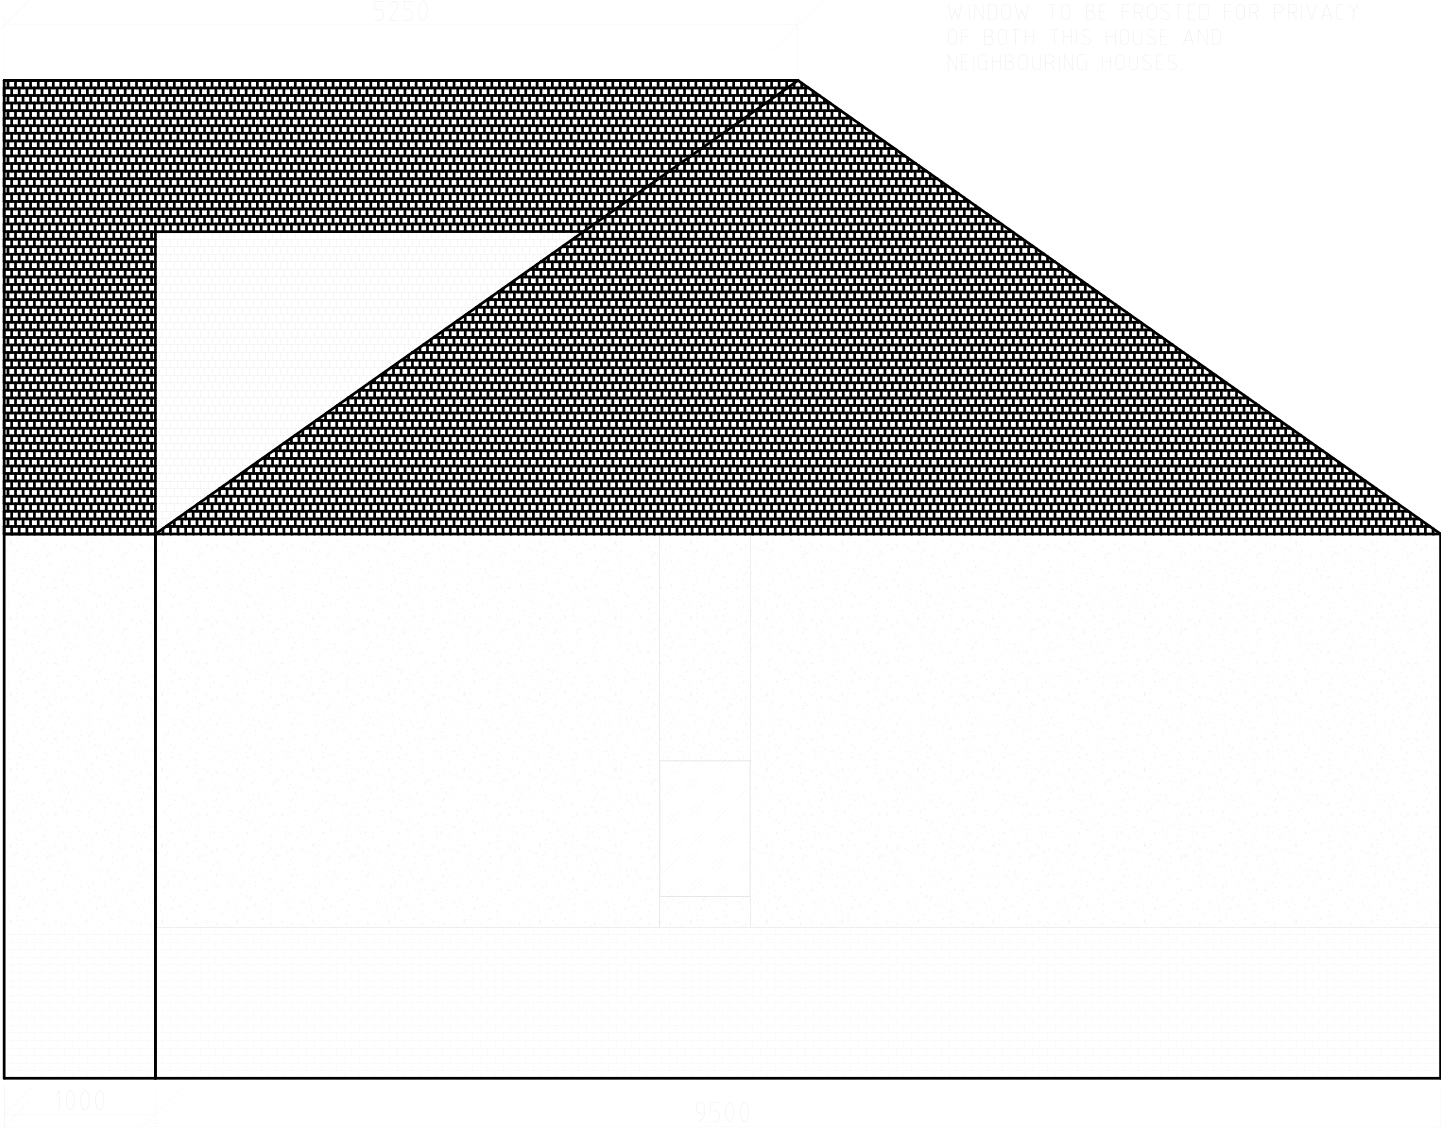

NOTE  
EXTERNAL WALLS TO BE BRICK WITH FENDER FINISH ABOVE. STYLE TO MATCH NEIGHBOURING HOUSES  
ROOF TO BE PITCHED/HIPPED ROOF TO PREVENT OVERSHADOWING  
WINDOWS TO BE FROSTED FOR PRIVACY  
ALL DIMENSIONS MUST BE CHECKED ON SITE PRIOR TO COMMENCEMENT OF WORKS  
ALL WORK TO BE CARRIED OUT IN ACCORDANCE WITH CURRENT BUILDING REGULATIONS, CODE OF PRACTICE AND LOCAL AUTHORITY REQUIREMENTS.  
ALL MATERIALS TO COMPLY WITH RELEVANT STANDARDS AND BE INSTALLED IN ACCORDANCE WITH MANUFACTURER'S INSTRUCTION