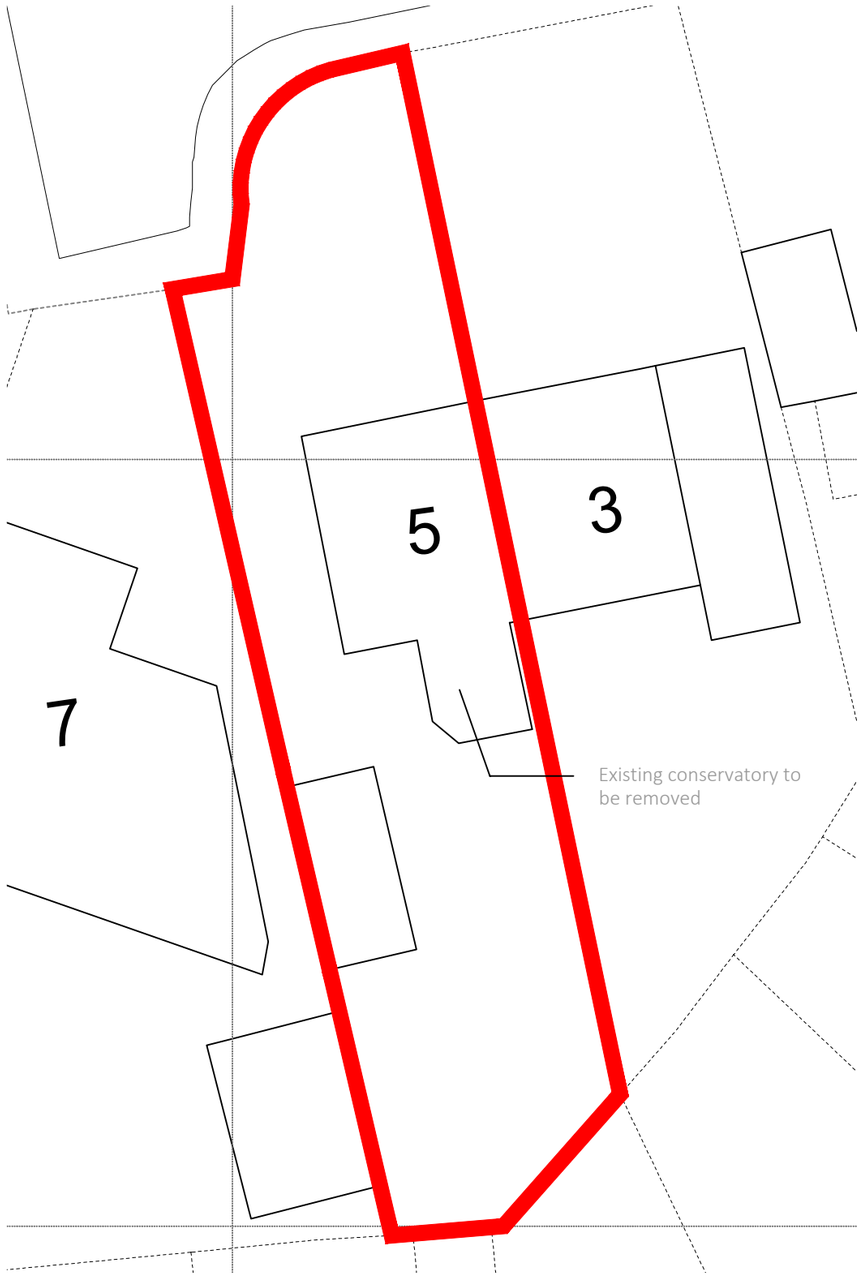

Existing Site Plan
Scale 1: 200

N

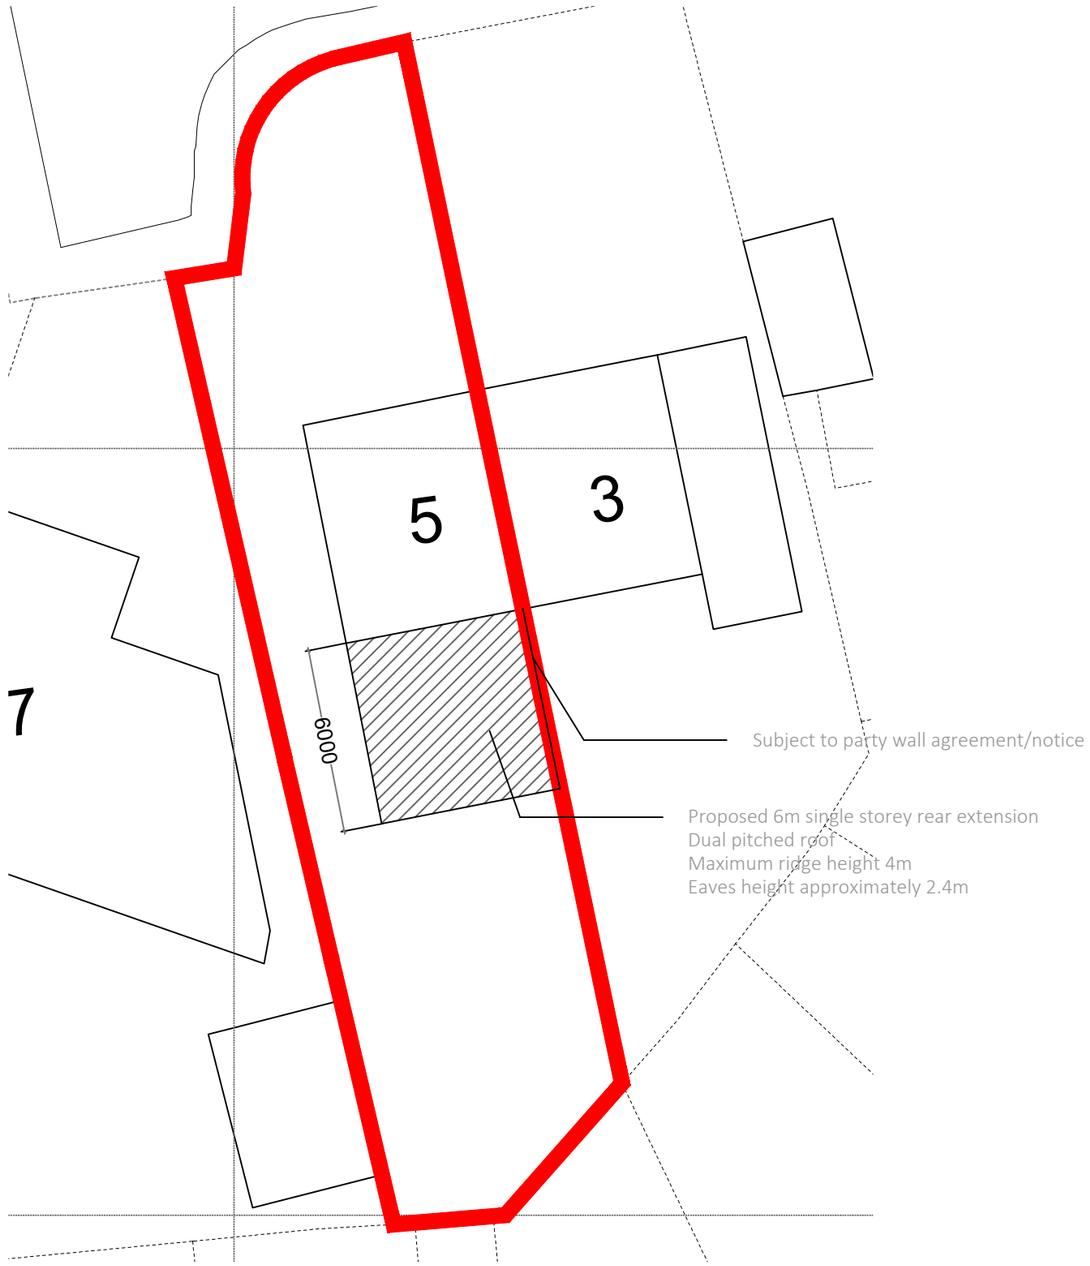

Proposed Site Plan
Scale 1: 200

Scale 1:200

0 5 10 20

CLIENT	-
ADDRESS	5 Norgarth Close, Batley
PROJECT	Rear extension single storey
REVISION DATE	REVISION -
DRAWING ISSUE	Larger Home Extension
DRAWN BY	CHECKED BY
SCALE	SEE DWG @A3
DRAWING NO.	002 - A3
JOB NO.	23-54

TITLE EXISTING & PROPOSED SITE PLAN

This drawing is the copyright and no reproduction is allowed without prior permission. It is not to be used by any third parties for any purposes without the express permission. All Drawings must be checked and verified prior to commencement of work on site. All dimensions are in millimeters, unless otherwise stated. Anyone using this drawing is to check all dimensions on site prior to carrying out work or ordering of materials. DO NOT SCALE FROM THIS DRAWING.