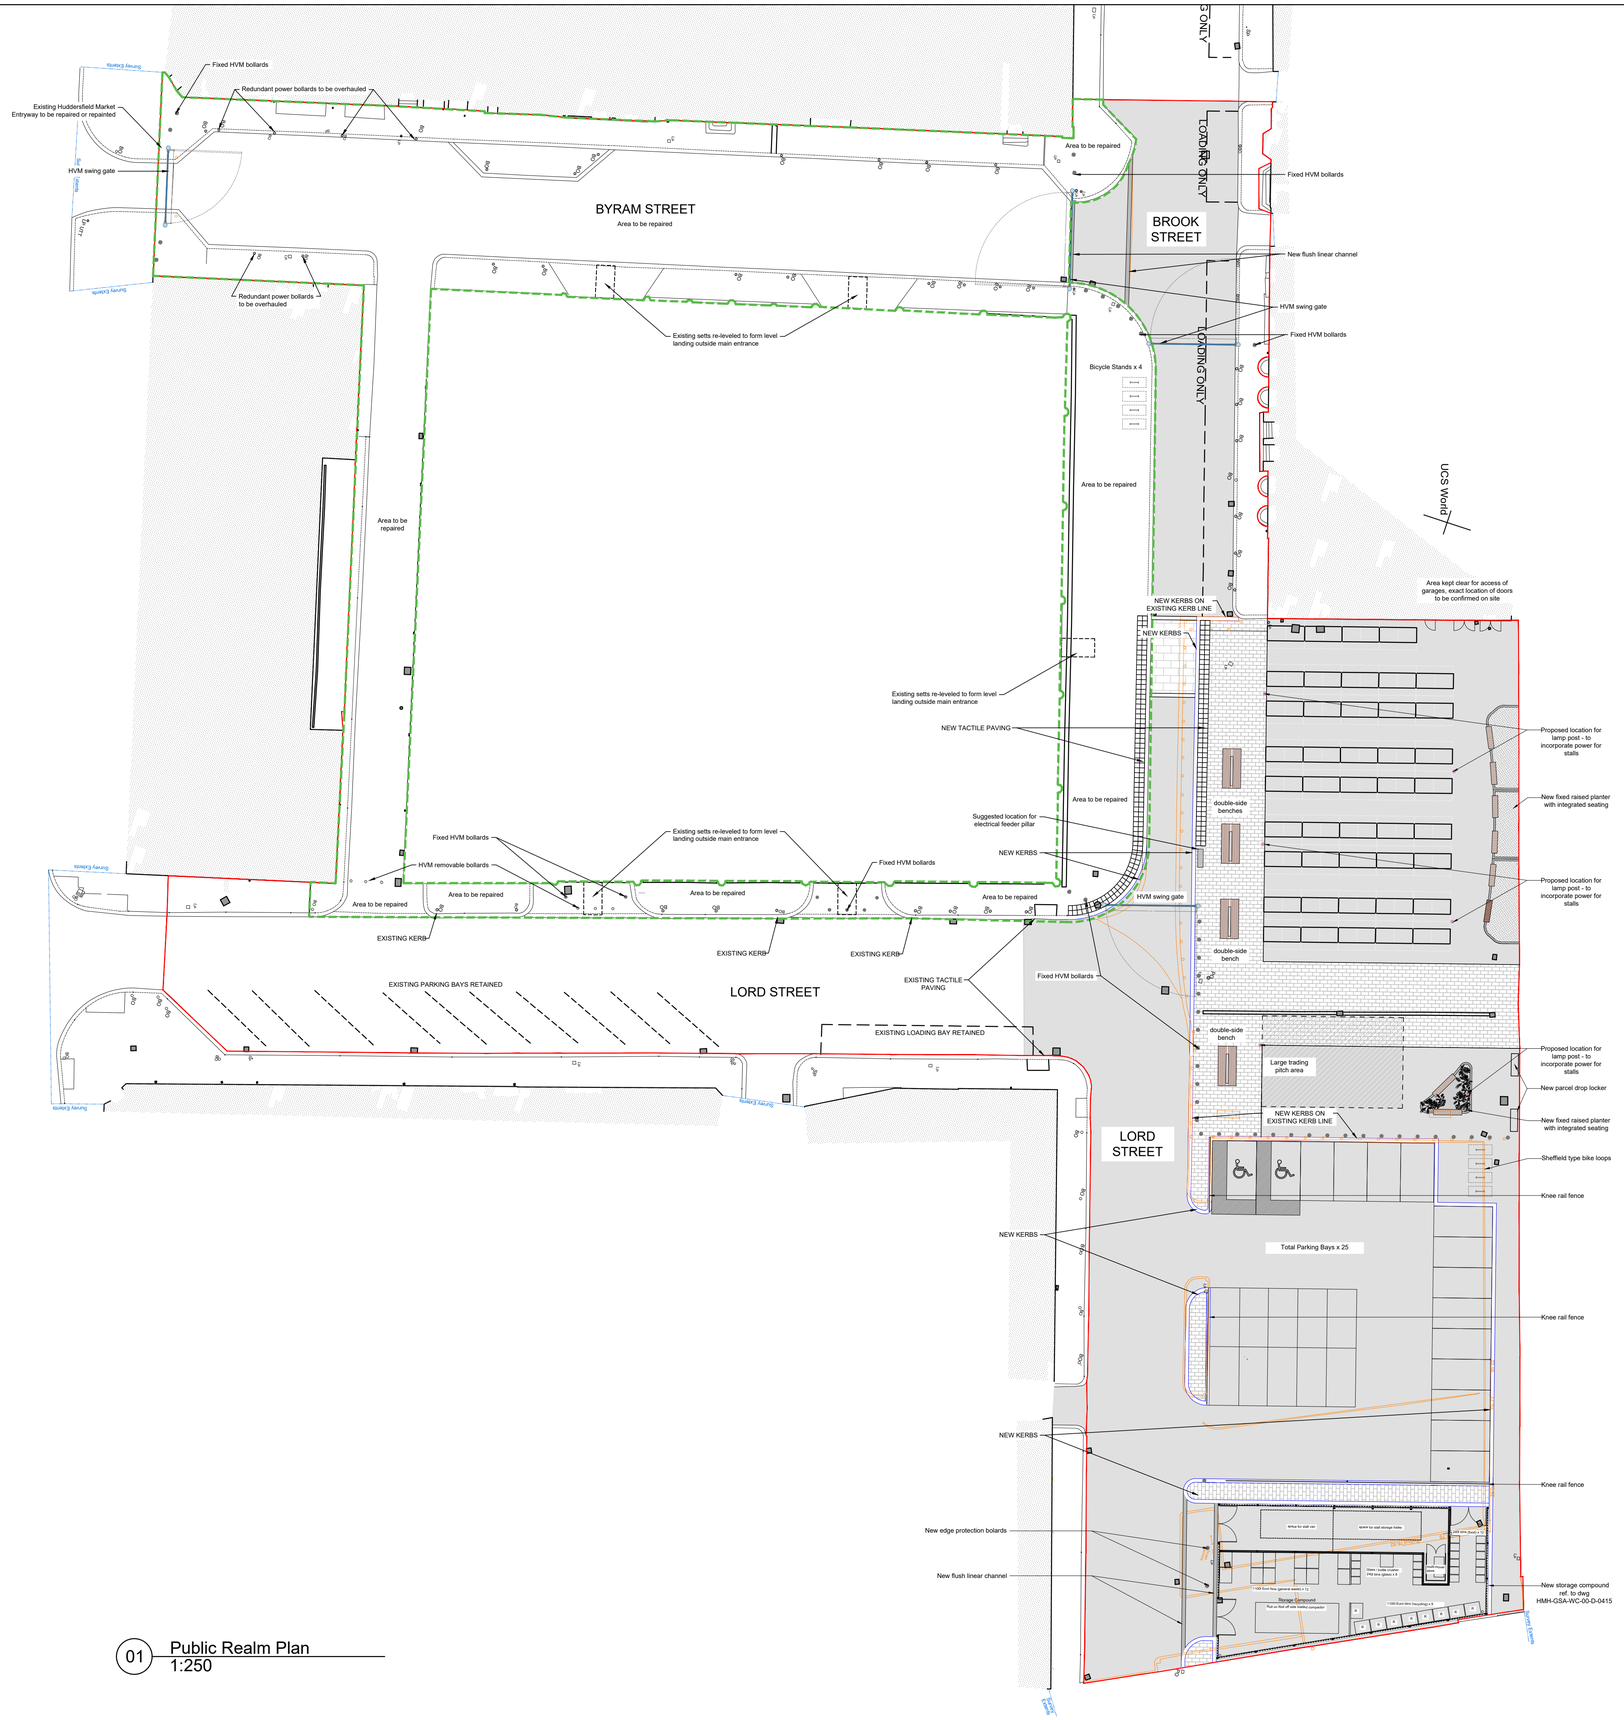

01 Public Realm Plan
1:250

KEY

- New kerbs in new position
- New kerbs in existing position
- Demolished
- Extent of existing surface finishes to be repaired
- New tarmac
- New concrete pavers
- proposed HVM bollard fixed
- proposed HVM bollard removable
- proposed HVM swing gate

Do not remove this panel from this drawing. Do not scale from this drawing. All dimensions and levels are to be checked on site. All discrepancies, errors and omissions must be reported immediately to Greig and Stephenson Ltd. The contractor is responsible for setting out, checking and confirming all site conditions prior to fabrication and construction. All building and fabrication works are to be carried out in accordance with the Local and National Building Codes, practices and standards. This drawing is copyright and must not be reproduced without the written consent of Greig and Stephenson Ltd. Greig and Stephenson Ltd. accept no responsibility for any loss or expenses arising from use of this drawing for any purpose other than those agreed in writing by Greig and Stephenson Ltd. This drawing is not to be used by any third party without the written consent of Greig and Stephenson Ltd.

REV	DATE	COMMENT	DRW	APRV
P02	10/11/25	Issued for Planning - omission of Container Pavilion, updated public realm layout	TS	NM
P01	22/08/25	Issued for Planning	TS	NM

Greig & Stephenson Architects
Studio SW.201, Screenworks
22 Highbury Grove
London, N5 2ER
tel. 020 7403 5511
fax. 020 7403 5544
email. info@gands.co.uk

CLIENT: KIRKLEES COUNCIL

PROJECT: HUDDERSFIELD MARKET

STATUS: S3 - FOR REVIEW AND COMMENTS

DRAWING: Public Realm Proposed Plan with surface finishes

SCALE	DRW | CHKD	RVW | APRV	DATE
1 : 250 @ A1	TS	NM	22.08.2025

DRAWING NUMBER: HMH-GSA-PR-00-D-A-0402

REVISION: P02

0m 5m 10m 15m 20m 25m
SCALE 1:250 @ A1