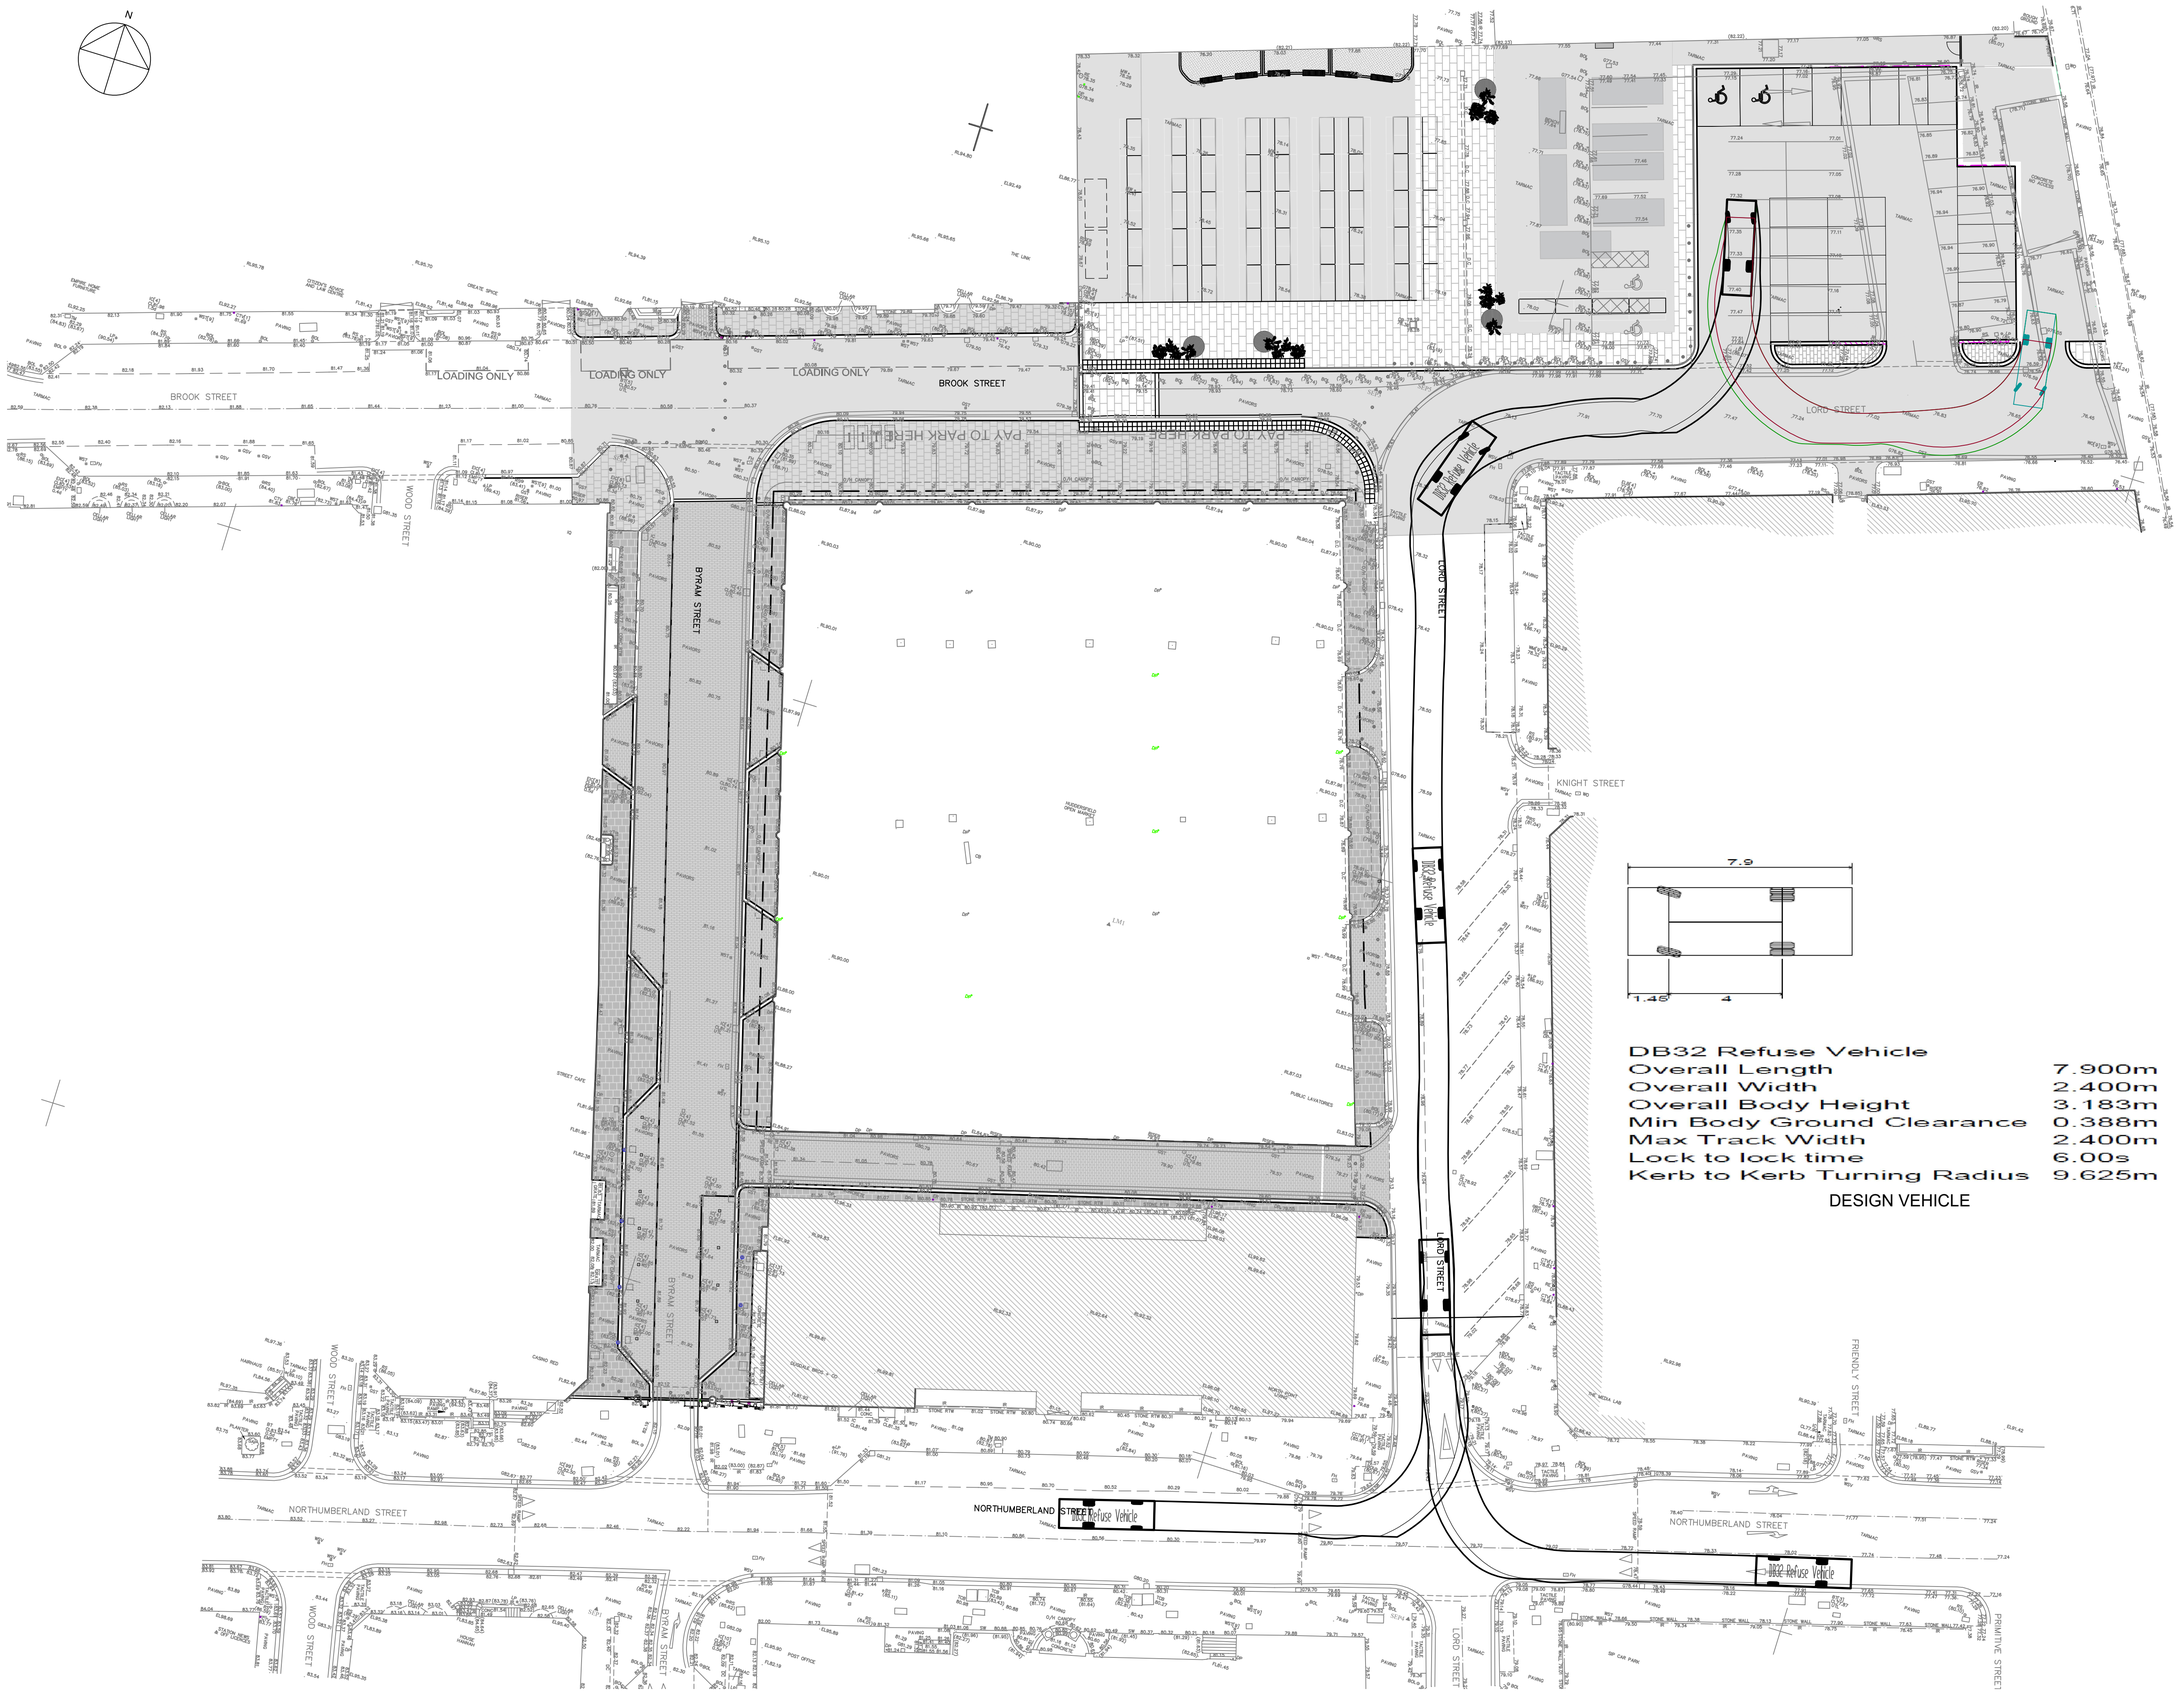

DB32 Refuse Vehicle	
Overall Length	7.900m
Overall Width	2.400m
Overall Body Height	3.183m
Min Body Ground Clearance	0.388m
Max Track Width	2.400m
Lock to lock time	6.00s
Kerb to Kerb Turning Radius	9.625m

DESIGN VEHICLE

Do not scale from this drawing.
Use written dimensions only.
If in doubt ask.

Revision	Date	Drawn	Checked	Approved	Modifications
P04	14/08/2025	I RHODEN	A.JONES	M.HAMER	PUBLIC REALM LAYOUT UPDATED
P03	05/02/2025	I RHODEN	A.JONES	M.HAMER	ISSUED FOR PRICING
P02	28/10/2022	I RHODEN	A.THAIN	M.HAMER	ARCHITECT LAYOUT AMENDED
P01	30/09/2022	I RHODEN	A.THAIN	M.HAMER	FIRST ISSUE

SANDERSON WATTS ASSOCIATES
Consulting Engineers
Century House 100 Chapel Lane Wigan WN3 4HG
Tel : 01942 491777 Fax : 01942 491333
e-mail : swa@sandersonwatts.com
Website : www.sandersonwatts.com

Issued for
INFORMATION

Client
Kirklees COUNCIL

Project
HUDDERSFIELD
OPEN MARKET

Title
SWEPT PATH ANALYSIS
SHEET 2 OF 6
REFUSE VEHICLE

Scale	Revision	Original Size
1:250	P04	A1

Drg. No.
0932-SWA-00-XX-DR-D-111

Copyright Reserved to Sanderson Watts Associates
These plans and specifications are the property of Sanderson Watts Associates, and shall not be re-printed or reproduced, in whole or part, without their written consent, nor shall any building or structure be constructed in accordance with such plans and specifications or any modifications thereof without the written consent of Sanderson Watts Associates.