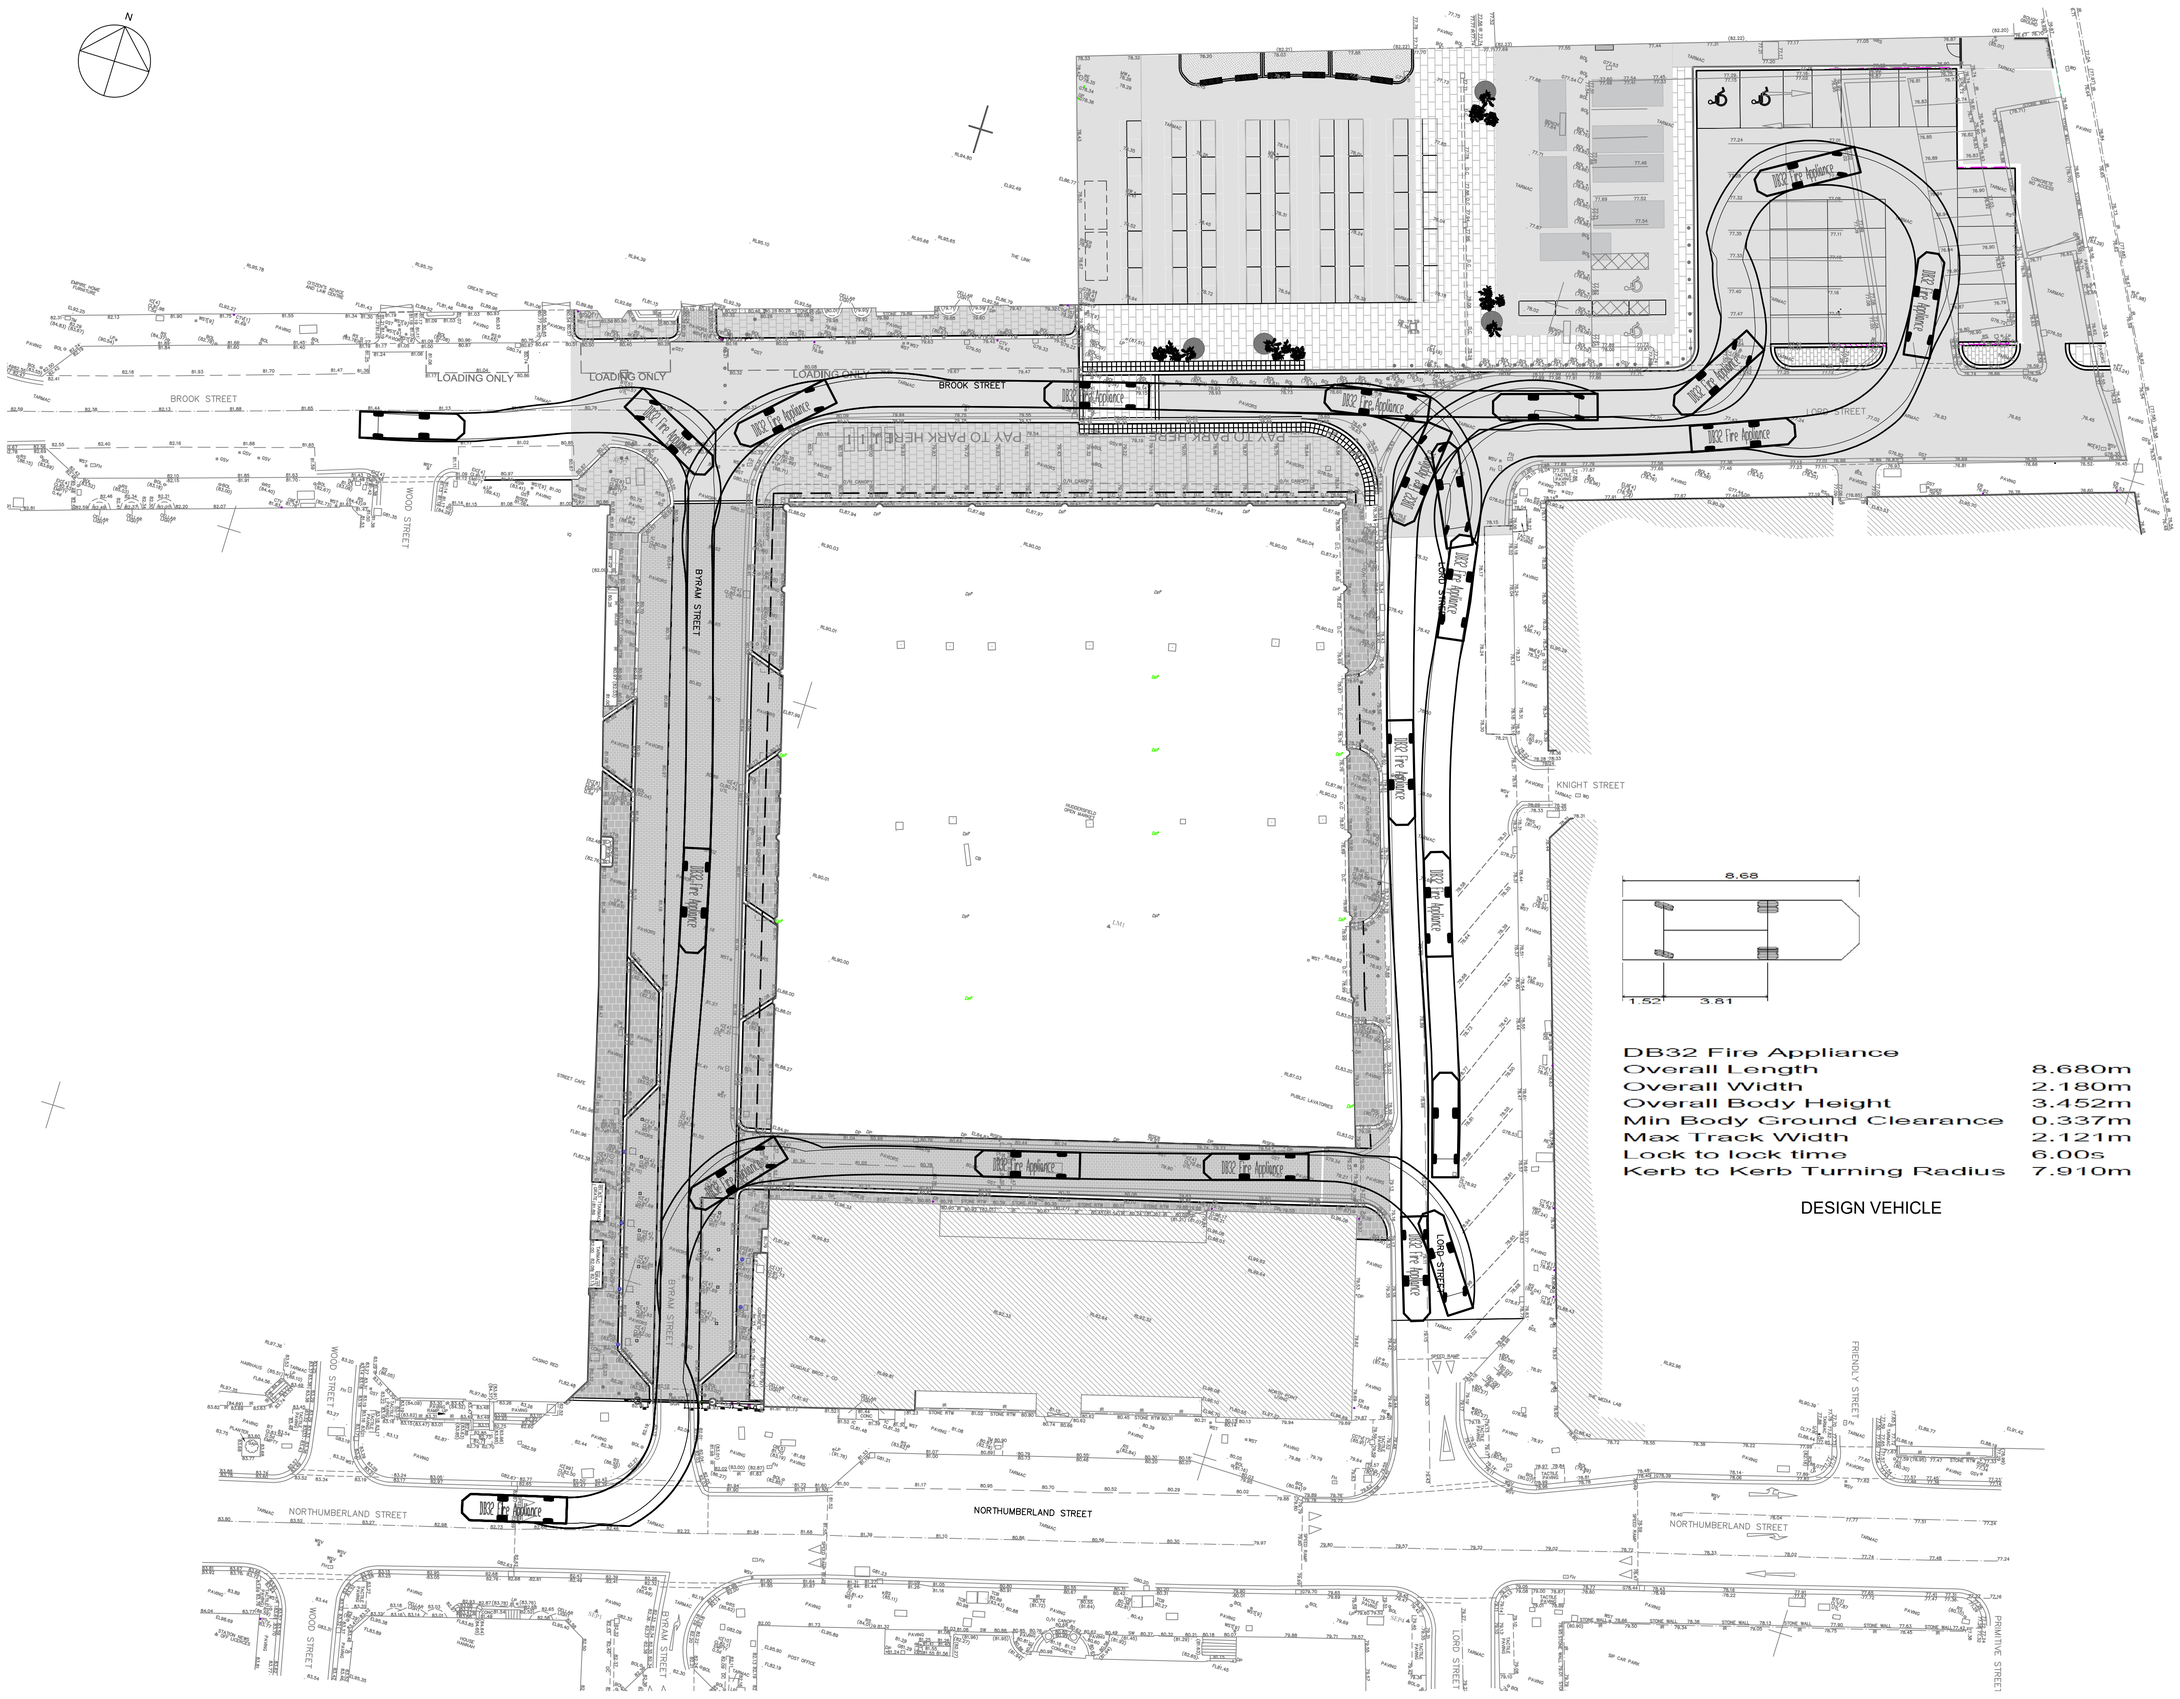

DB32 Fire Appliance

Overall Length	8.680m
Overall Width	2.180m
Overall Body Height	3.452m
Min Body Ground Clearance	0.337m
Max Track Width	2.121m
Lock to lock time	6.00s
Kerb to Kerb Turning Radius	7.910m

DESIGN VEHICLE

Do not scale from this drawing.
Use written dimensions only.
If in doubt ask.

Revision	Date	Drawn	Checked	Approved	Modifications
P06	14/08/2025	I RHODEN	A.JONES	M.HAMER	PUBLIC REALM LAYOUT UPDATED
P05	14/07/2025	I RHODEN	A.JONES	M.HAMER	EXTERNAL SITE LAYOUT AMENDED
P04	10/04/2025	I RHODEN	A.JONES	M.HAMER	EXTERNAL SITE LAYOUT AMENDED
P03	05/02/2025	I RHODEN	A.JONES	M.HAMER	ISSUED FOR PRICING
P02	26/10/2022	I RHODEN	A.THAN	M.HAMER	ARCHITECT LAYOUT AMENDED
P01	30/06/2022	I RHODEN	A.THAN	M.HAMER	FIRST ISSUE

SANDERSON WATTS ASSOCIATES
Consulting Engineers
Century House 100 Chapel Lane Wigan WN3 4HG
Tel : 01942 491777 Fax : 01942 491333
e-mail : swa@sandersonwatts.com
Website : www.sandersonwatts.com

Issued for

INFORMATION

Client

Kirklees COUNCIL

Project

HUDDERSFIELD
OPEN MARKET

Title

SWEPT PATH ANALYSIS
SHEET 4 OF 6
FIRE APPLIANCE

Scale	Revision	Original Size
1:250	P06	A1

Drg. No.

0932-SWA-00-XX-DR-D-113

Copyright Reserved to Sanderson Watts Associates
These plans and specifications are the property of Sanderson Watts Associates, and shall not be re-printed or reproduced, in whole or part, without their written consent, nor shall any building or structure be constructed in accordance with such plans and specifications or any modifications thereof without the written consent of Sanderson Watts Associates.