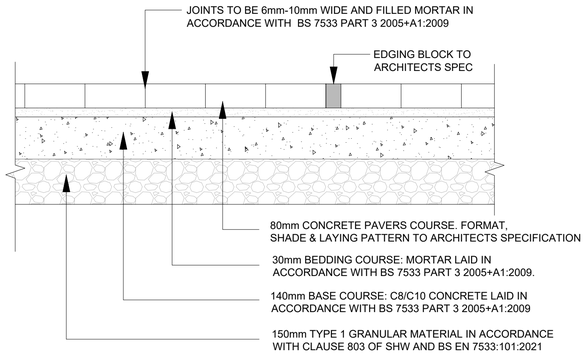

YORKSTONE SETTS PAVING
TRAFFIC CATEGORY 6 - CARRIAGEWAY

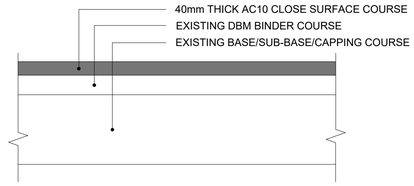

ASPHALT RESURFACING DETAIL

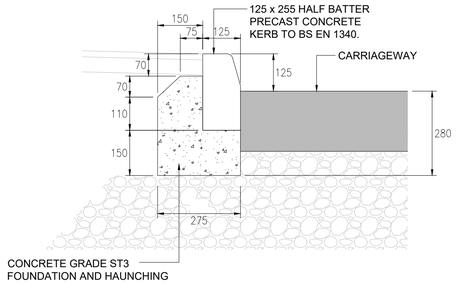

HALF BATTERED KERB HB2
SCALE 1:10

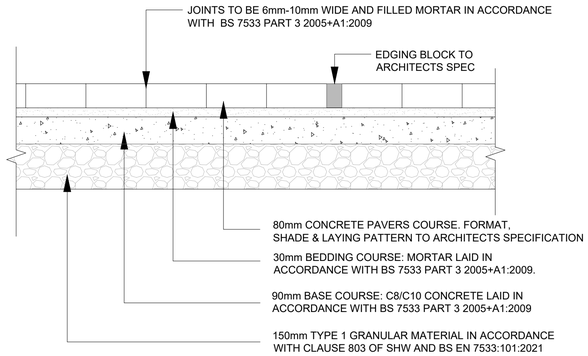

YORKSTONE SETTS PAVING
TRAFFIC CATEGORY 4 - PEDESTRIAN AND LIGHT VEHICLES

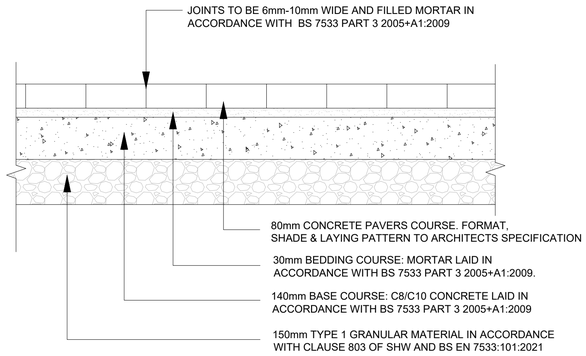

YORKSTONE SETTS PAVING
TRAFFIC CATEGORY 6 - CARRIAGEWAY

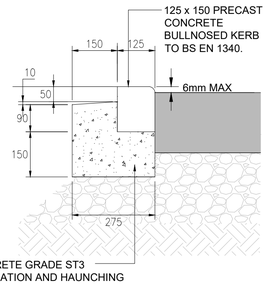

DROPPED KERB (BN) / FLUSH KERB
SCALE 1:10

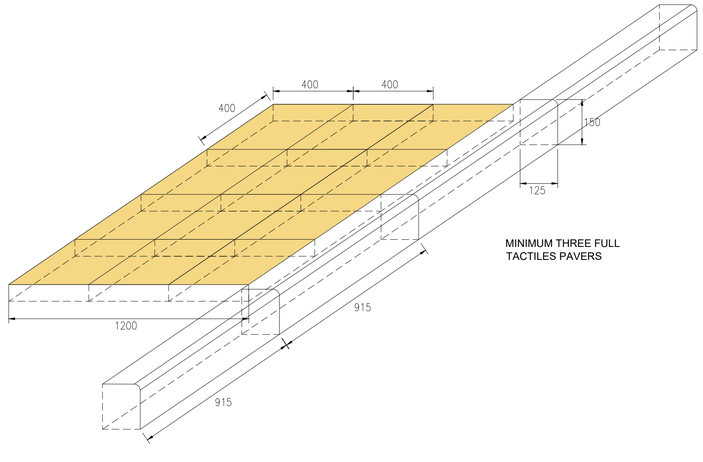

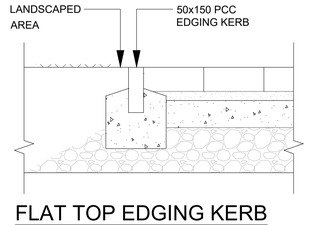

FLAT TOP EDGING KERB
SCALE 1:10

Do not scale from this drawing.
Use written dimensions only.
If in doubt ask.

GENERAL

1. ALL DIMENSIONS IN MILLIMETRES UNLESS NOTED OTHERWISE.
2. ALL LEVELS AND DATUMS IN METRES UNLESS NOTED OTHERWISE.
3. ALL DIMENSIONS, LEVELS AND DATUMS TO BE CONFIRMED ON SITE, PRIOR TO FABRICATION AND CONSTRUCTION.
4. ALL BUILDING WORKS TO BE CARRIED OUT IN ACCORDANCE WITH THE BUILDING REGULATIONS AND THE CIVIL, STRUCTURAL AND ARCHITECTURAL SPECIFICATIONS.
5. ALL EXTERNAL WORKS TO BE CARRIED OUT IN ACCORDANCE WITH THE SPECIFICATION FOR HIGHWAY WORKS.
6. REFER TO DRAWING 1036-SWA-00-XX-DR-D-102 FOR CONSTRUCTION DETAILS.
7. NO CALCULATIONS HAVE BEEN PRODUCED TO DATE REGARDING CONSTRUCTION DEPTH. CLIENT TO CONFIRM VEHICULAR MOVEMENTS WITHIN THE MARKETS BEFORE DESIGNER COMMENCES WITH PAVEMENT CONSTRUCTION CALCULATIONS.
8. DESIGN IS SUBJECT TO CHANGE FOLLOWING DESIGN OF CONSTRUCTION LEVELS.
9. REQUIREMENT FOR BOLLARDS AND ANY OTHER STREET FURNITURE TO BE CONFIRMED BY THE CLIENT.

Revision	Date	Drawn	Checked	Approved	Modifications
P01	21/08/2025	I.RHODEN	A.JONES	M.HAMER	ISSUED FOR INFORMATION

SANDERSON WATTS ASSOCIATES
Consulting Engineers
Century House 100 Chapel Lane Wigan WN3 4HG
Tel : 01942 491777 Fax : 01942 491333
e-mail : swa@sandersonwatts.com
Website : www.sandersonwatts.com

Issued for
ISSUED FOR COORDINATION

Client
Kirklees COUNCIL

Project
HUDDERSFIELD MARKET

Title
PRIOPOSED PAVING AND KERBING DETAILS

Scale	Revision	Original Size
1:250	P01	A1

Drg. No.
1036-SWA-00-XX-DR-D-102

Copyright Reserved to Sanderson Watts Associates
These plans and specifications are the property of Sanderson Watts Associates, and shall not be re-printed or reproduced, in whole or part, without their written consent, nor shall any building or structure be constructed in accordance with such plans and specifications or any modifications thereof without the written consent of Sanderson Watts Associates.