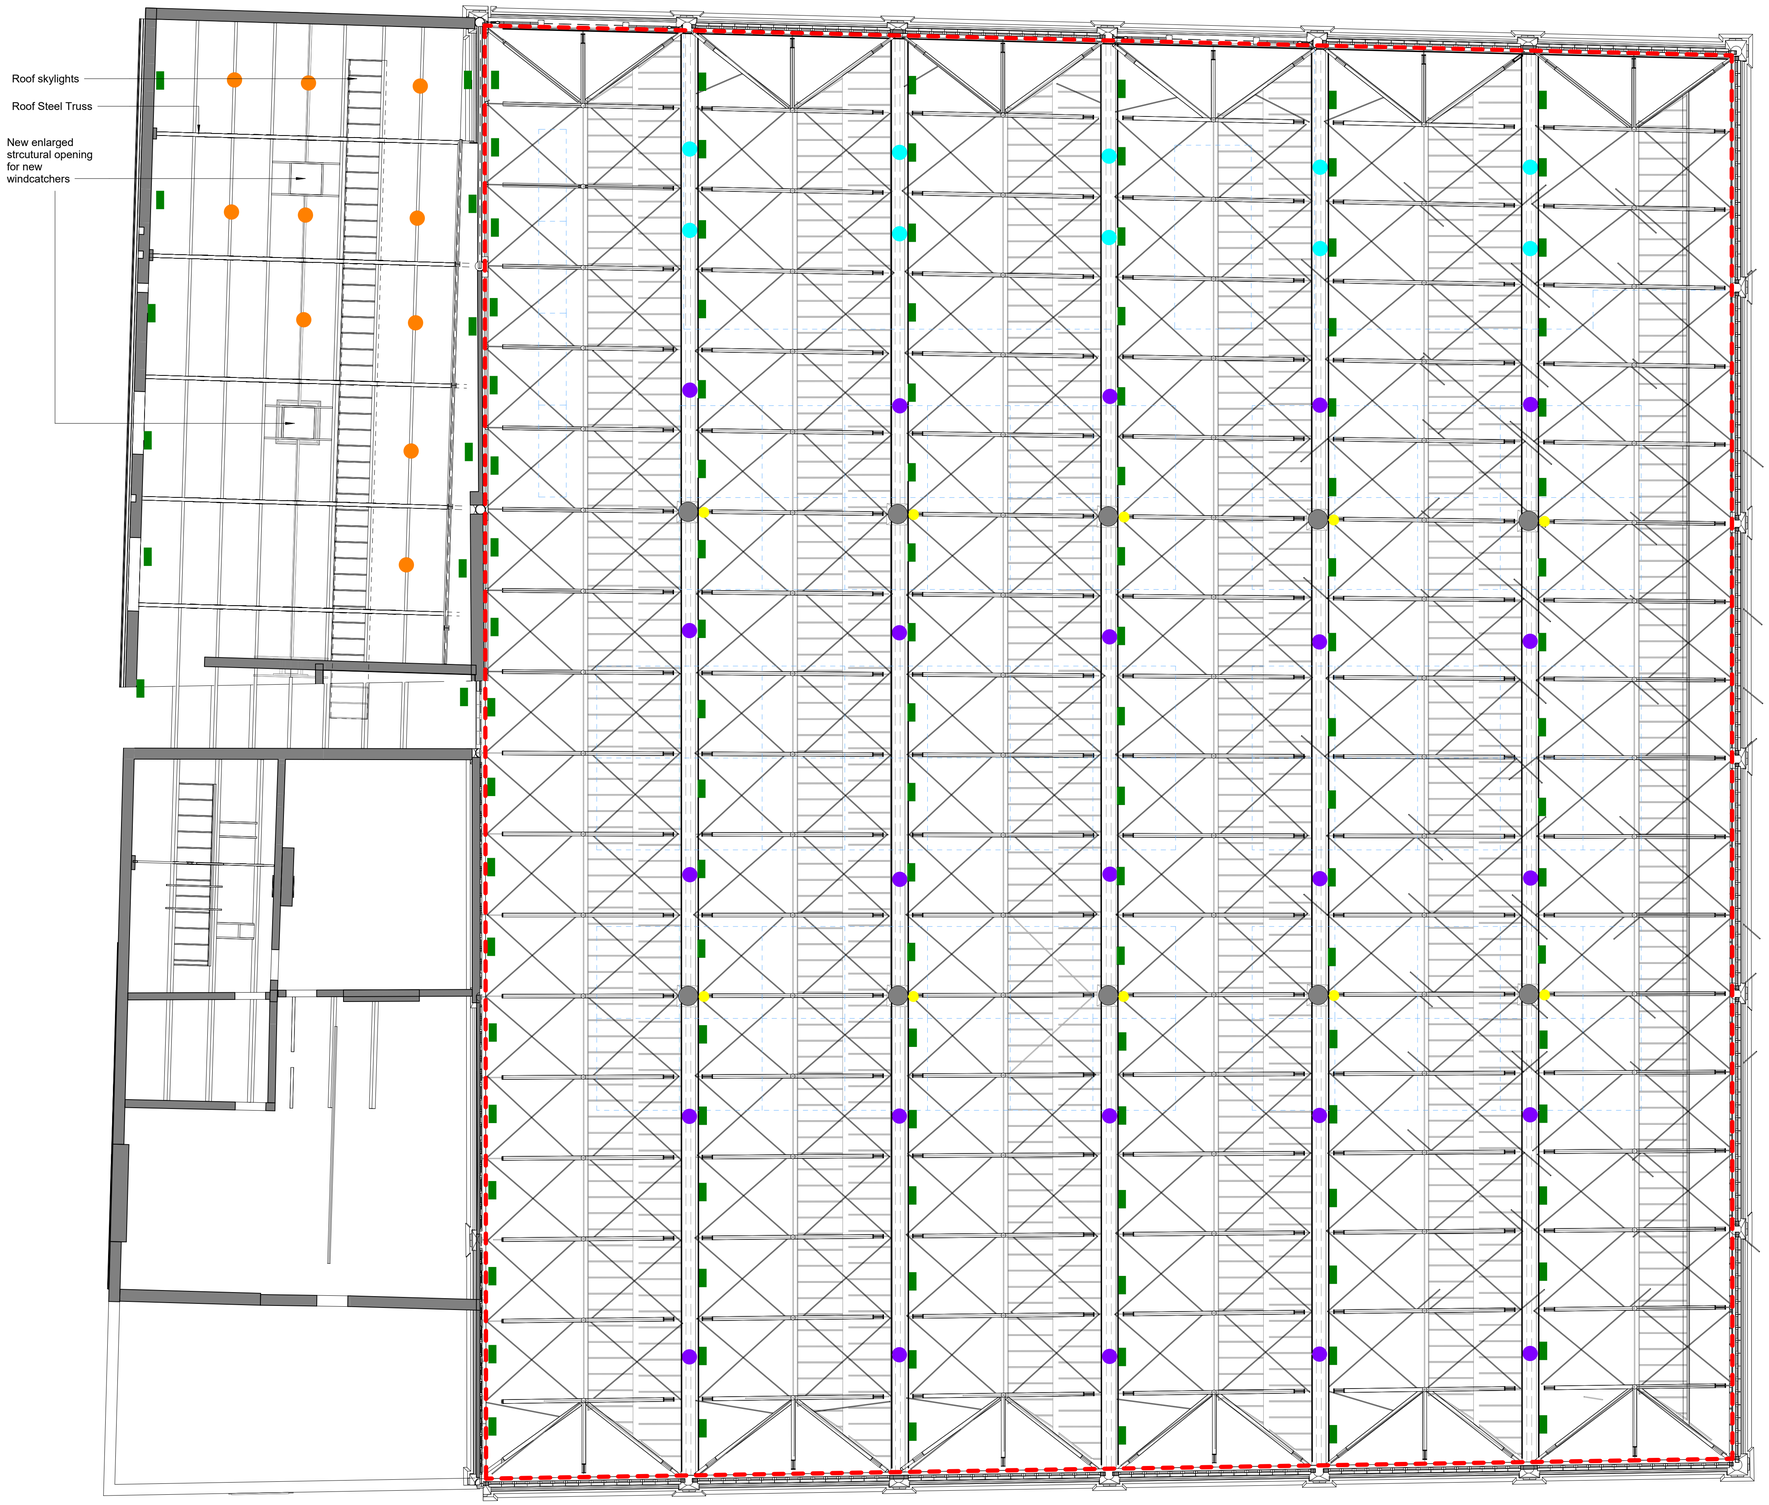

1 Market Hall and Annexe Architectural Lighting Proposal
1 : 100

0m 2m 4m 6m 8m 10m
SCALE 1:100 @ A1

Do not remove this panel from this drawing. Do not scale from this drawing. All dimensions and levels are to be checked on site. All discrepancies, errors and omissions must be reported immediately to Greig and Stephenson Ltd. The contractor is responsible for setting out, checking and confirming all site conditions prior to fabrication and construction. All building and fabrication works are to be carried out in accordance with the Local and National Building Codes, practices and standards. This drawing is copyright and must not be reproduced without the written consent of Greig and Stephenson Ltd. Greig and Stephenson Ltd. accept no responsibility for any loss or expenses arising from use of this drawing for any purpose other than those agreed in writing by Greig and Stephenson Ltd. This drawing is not to be used by any third party without the written consent of Greig and Stephenson Ltd.

KEY

- Feature pendulum lighting for general lighting, heritage style to match existing with LED lights - Type 1
- Up lighting to roof soffit, linear fitting - Type 2
- Directional spotlights above Mezzanines, located in same position as heritage type pendant lights - Type 3
- 2x spotlights mounted just below the decorative capital to pick out the capital details - Type 4
- Feature pendant LED to Annexe 01 - Type 5
- Linear LED lighting to perimeter frieze, washing light up internally - Type 6

REV	DATE	COMMENT	DRW | APRV
P01	28/08/25	Issued for Planning	CS/SS NM

Greig & Stephenson Architects
Studio SW.201, Screenworks
22 Highbury Grove
London, N5 2ER
tel. 020 7403 5511
fax. 020 7403 5544
email. info@gands.co.uk

CLIENT: KIRKLEES COUNCIL

PROJECT: HUDDERSFIELD MARKET

STATUS: S3 - FOR REVIEW AND COMMENTS

DRAWING: **Market Hall and Annexe Lighting Proposal Plan**

SCALE	DRW | CHKD	RVW | APRV	DATE
As indicated @ A1	CS NM	CS NM	27/08/25

DRAWING NUMBER	REVISION
HMH-GSA-ZZ-XX-D-A-0490	P01