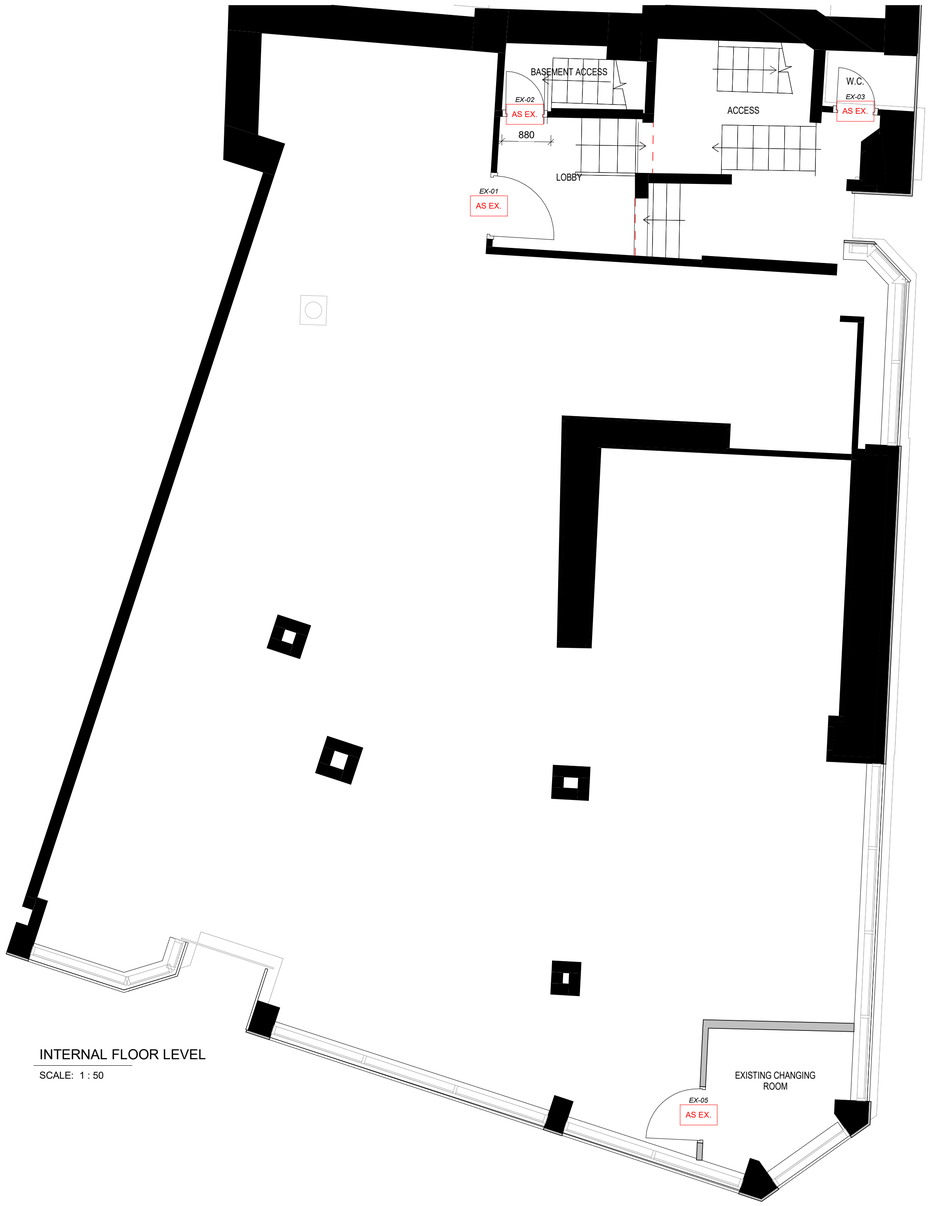

INTERNAL FLOOR LEVEL

SCALE: 1 : 50

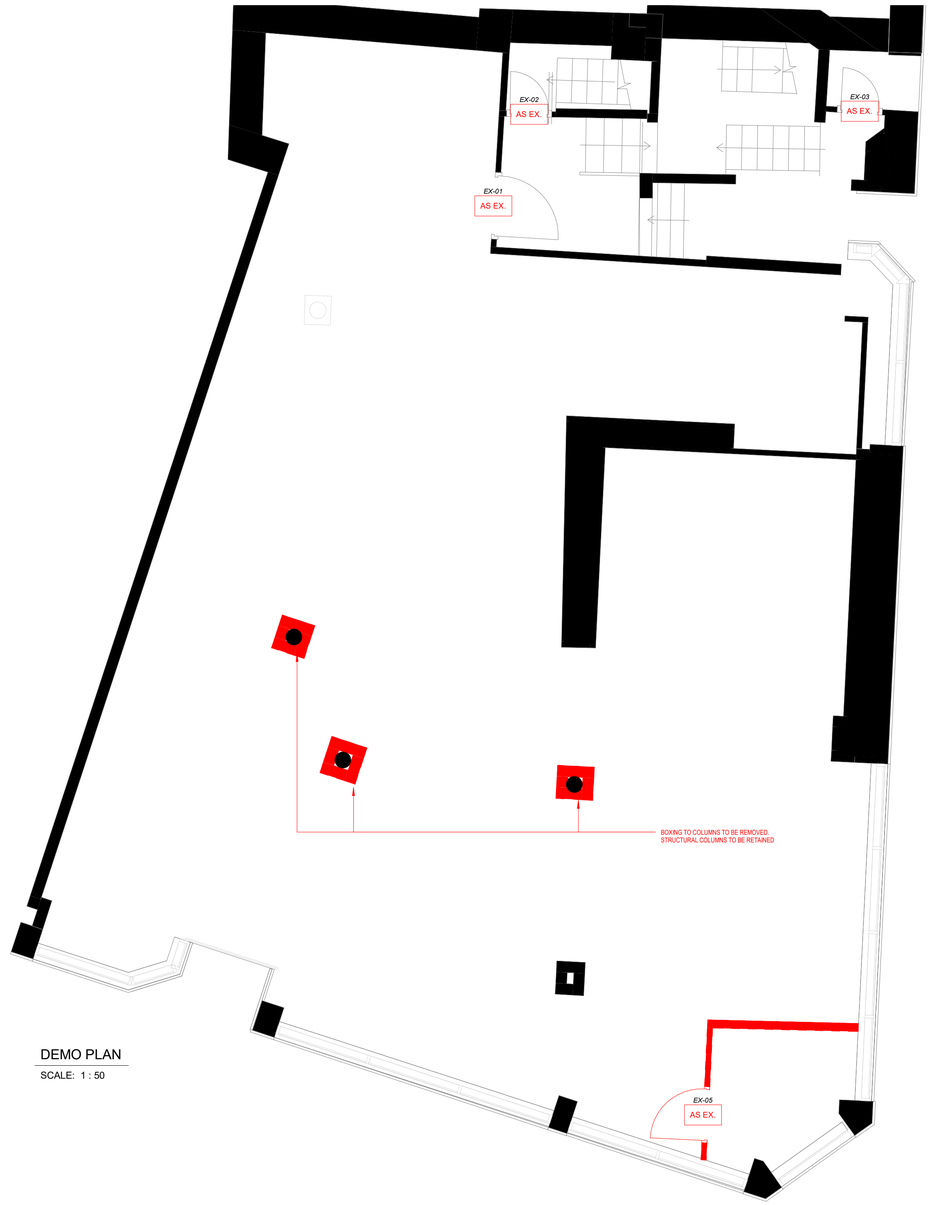

DEMO PLAN

SCALE: 1 : 50

BUILDING FABRIC TO BE REMOVES

BUILDING FABRIC TO BE RETAINED

Rev	Description	By	Check	Date
T1	LISTED BUILDING CONSENT APP	FQ	MS	21.08.25
PL0	BC issue	MS	MS	14.05.25
T0	FIRST ISSUE	MS	LB	25.01.24

Hyphen

Unit 3, Lakeside Walk,
North Road
Monaghan, H18AW26
+353 87 090 3264
dublin@hyphen.archi

Client
CHOPSTIX

Project
33-37 KINGS STREET, HUDDERSFIELD

Drawing
EXISTING SURVEY/DEMO PLAN

Scale	Date	Author	Checked
As indicated @A1	31.03.2025	FQ	MS

Workstage	Status
4	TENDER

Hyphen Project No	Project / Drawing No	Revision
9641	A-HYP-ZZ-00-D-A-020	T1

Do not scale from this drawing.
Report any discrepancies to the author.
© The Hyphen Group Ltd