General Notes

- This drawing should not be scaled for setting out purposes.
- This drawing shows the provisional design only and is subject to Local Authority approval.
- This drawing is based upon a topographical / ordnance survey provided by others.

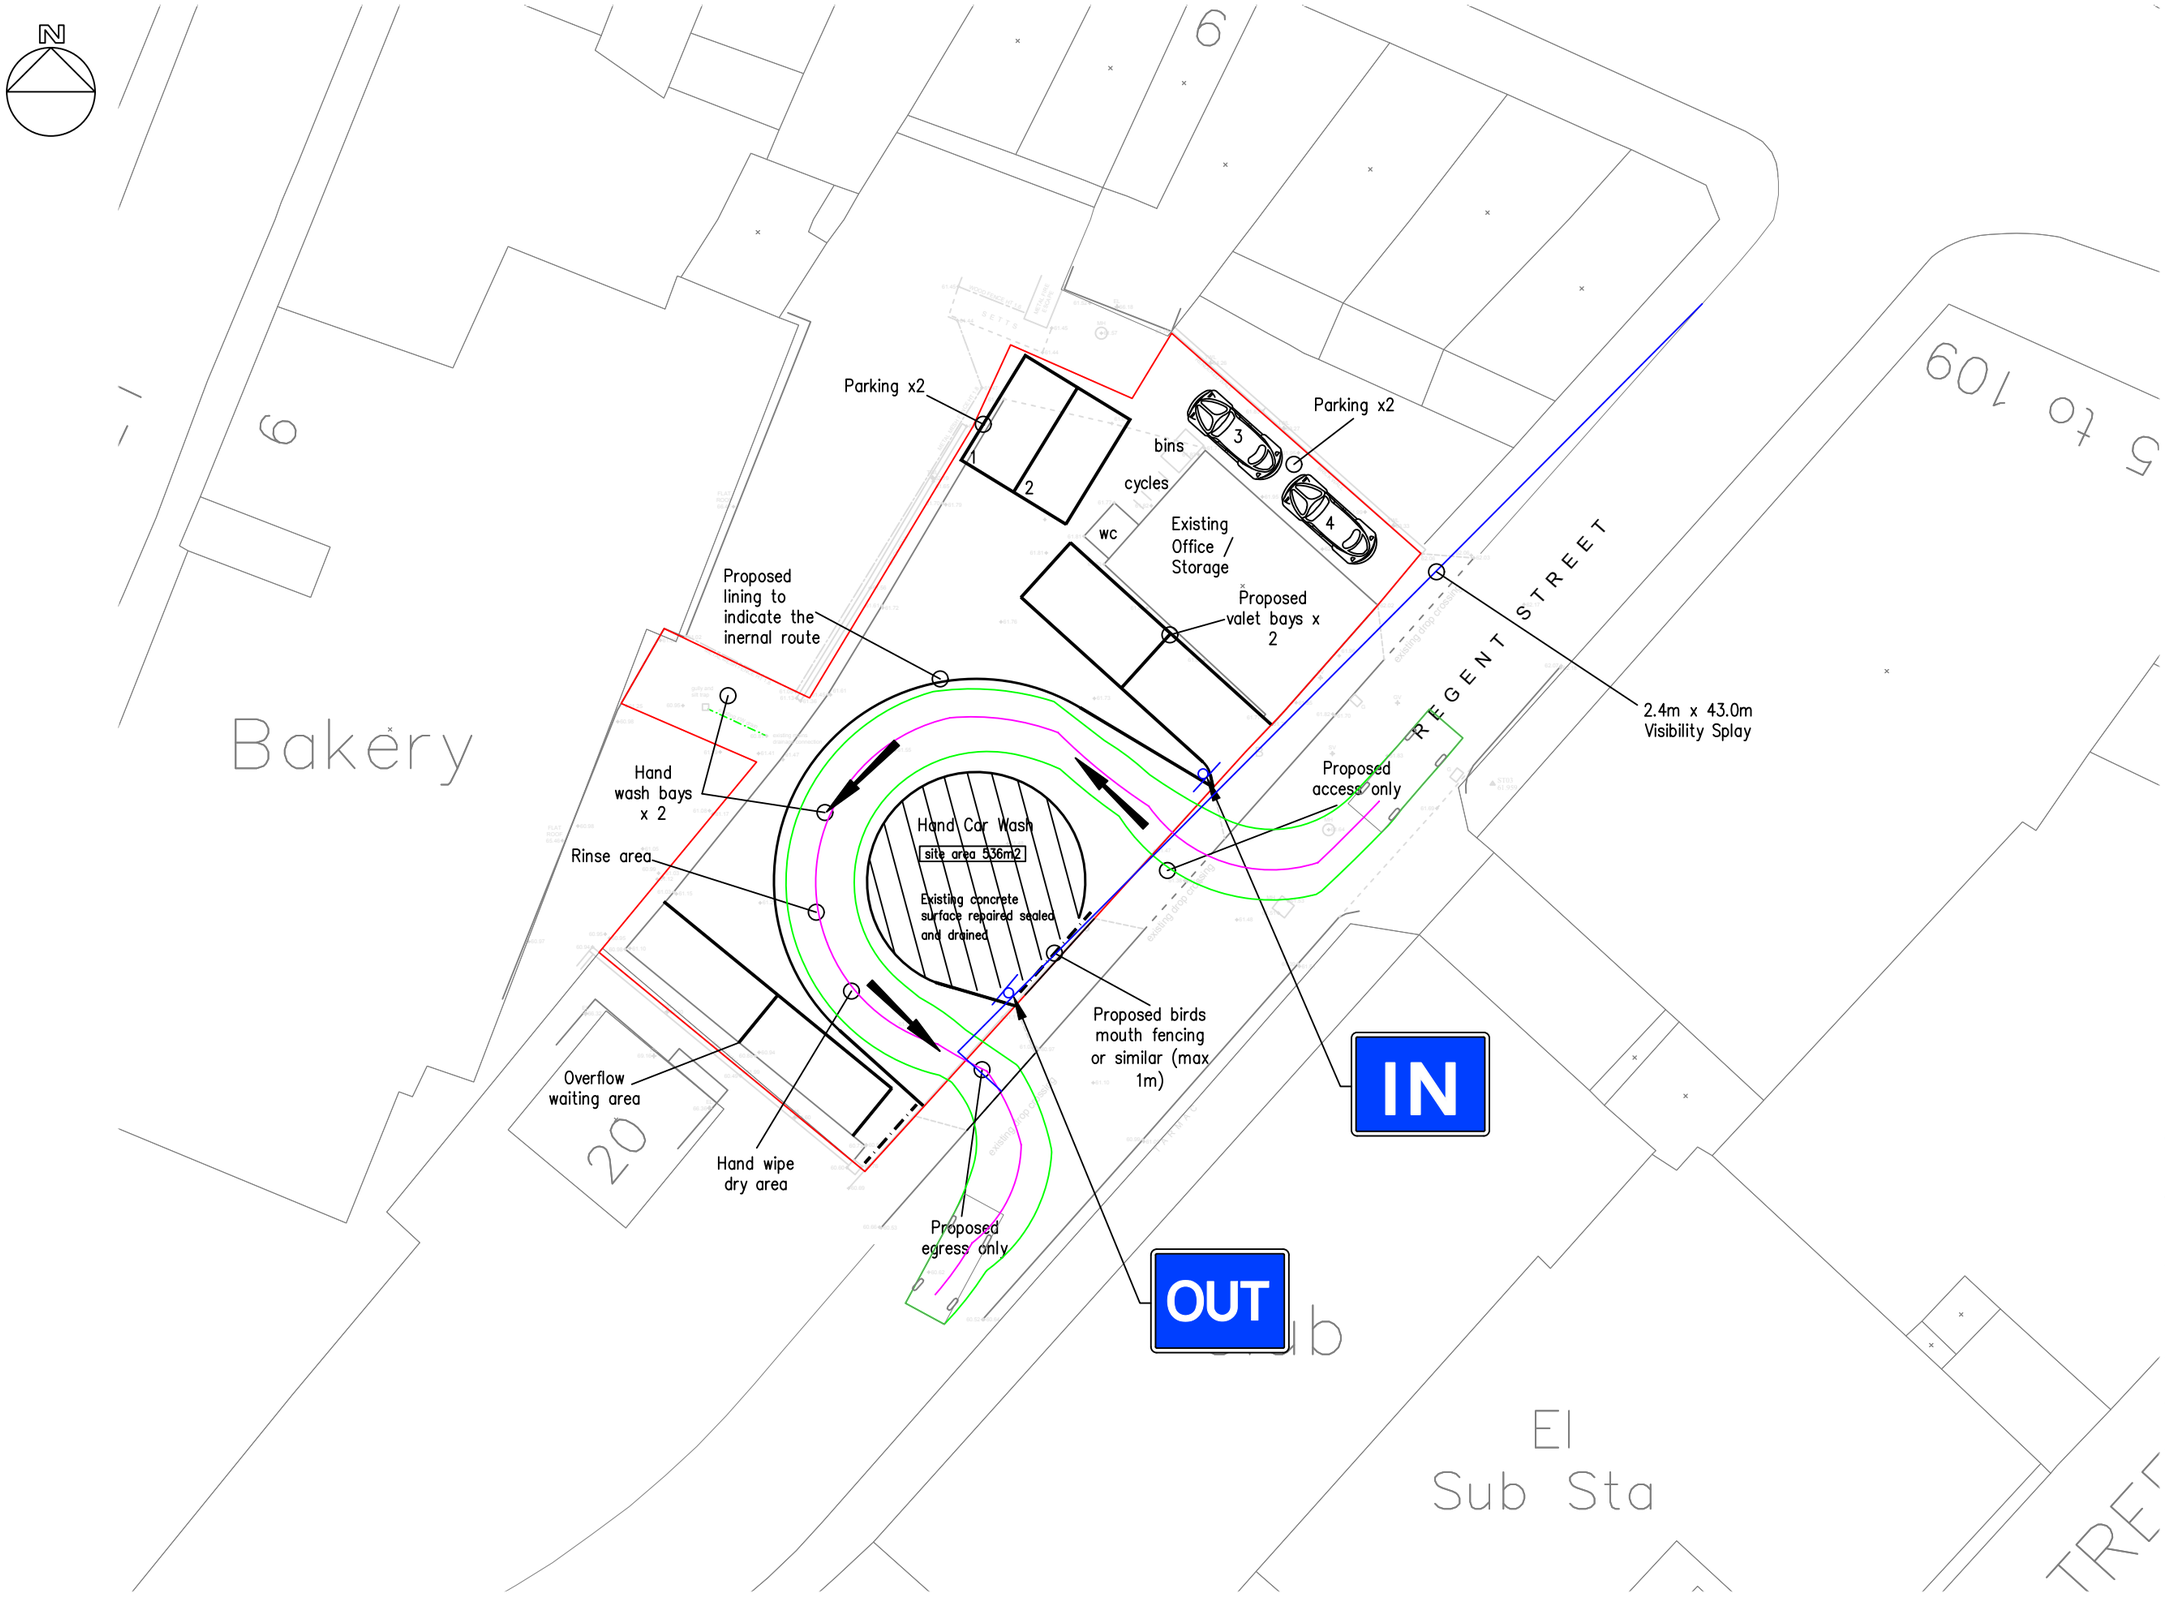

PARAGON HIGHWAYS

PROJECT TITLE
REGENT STREET, HECKMONDWYKE

DRAWING TITLE
PROPOSED SITE LAYOUT

DRAWING NUMBER

ORIGINATOR	PROJECT	VOL.	TYPE	ROLE	NUMBER
PRGN -	2538 -	HGN -	DR -	CH -	0001

CLIENT
MR S ALI & ADIL

SCALE	SIZE	DRAWN	CHECKED	AUTHORISED	DATE
1:250	A3	JJH	LJO	LJO	MAR 26

PARAGON HIGHWAYS
PEACH HOUSE WEST, THE WALLED GARDEN
NOSTELL ESTATE YARD
WAKEFIELD WF4 1AB

01924 291536
MAIL@PARAGONHIGHWAYS.COM

COPYRIGHT © 2024 PAUL HOBARTH HIGHWAY CONSULTANTS LTD T/A PARAGON HIGHWAYS