Existing South East facing Front Elevation
Scale 1:100

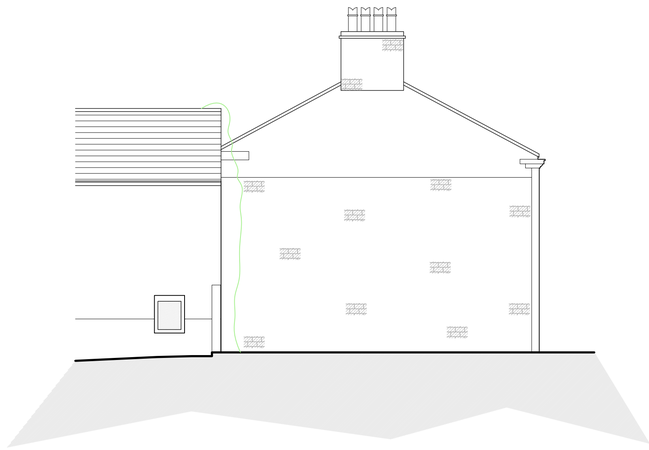

Existing South West facing Side Elevation
Scale 1:100

EXISTING MATERIALS

- WALLS – NATURAL COURSED STONE
- ROOF – STONE SLATE
- DOORS – TIMBER
- WINDOWS – TIMBER
- RAINWATER GOODS – TIMBER & CAST IRON

Existing North East facing Side Elevation
Scale 1:100

Existing North West facing Rear Elevation
Scale 1:100

NOTES

1. No dimensions to be scaled.
IF IN DOUBT ASK.

2. All dimensions must be checked and verified on site by the Contractor prior to the commencement of works and Hinchliffe Architecture & Design Ltd. to be notified of any discrepancies.

3. The copyright of these drawings remains the property or Hinchliffe Architecture & Design Ltd. They must not be reproduced in any way without prior written consent from the originator (Hinchliffe Architecture & Design Ltd.)

Rev.	Date	Description
A	15.05.25	FIRST ISSUE

Status
LISTED BUILDING CONSENT

hinchliffe
architecture & design
Hinchliffe A&D
24 Carr View Road
Hepworth
Holmfirth
West Yorkshire
HD9 1HX
07921 907 162
01484 520 764
info@hinch-architecture.co.uk
www.hinch-architecture.co.uk

Client
MR & MRS B & R HESMONDHALGH

Project
OLDFIELD HOUSE
OLDFIELD ROAD
OLDFIELD
HONLEY, HOLMFIRTH
HD9 6RL

Drawing Title
EXISTING ELEVATIONS

Scale (at A1)	Date
AS SHOWN	MAY' 2025

Drg. no.	Rev.
307–25–PL02	A

10 0 10 20 50 100mm NATURAL SCALE

ORIGINAL DRAWING SIZE 841 x 594