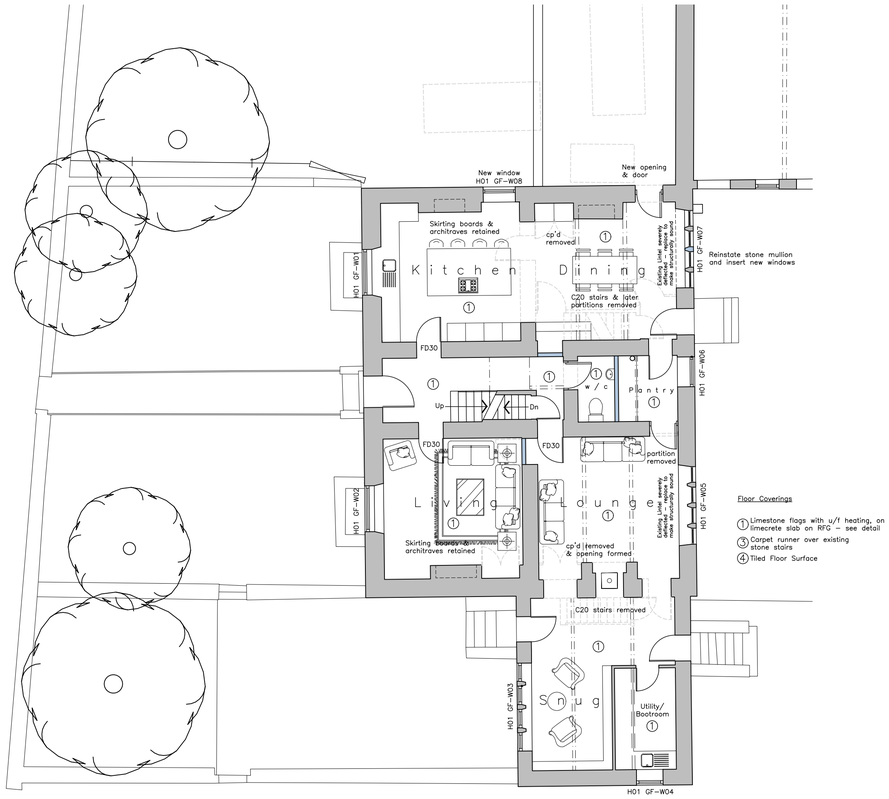

Proposed Ground Floor Layout
Scale 1:100

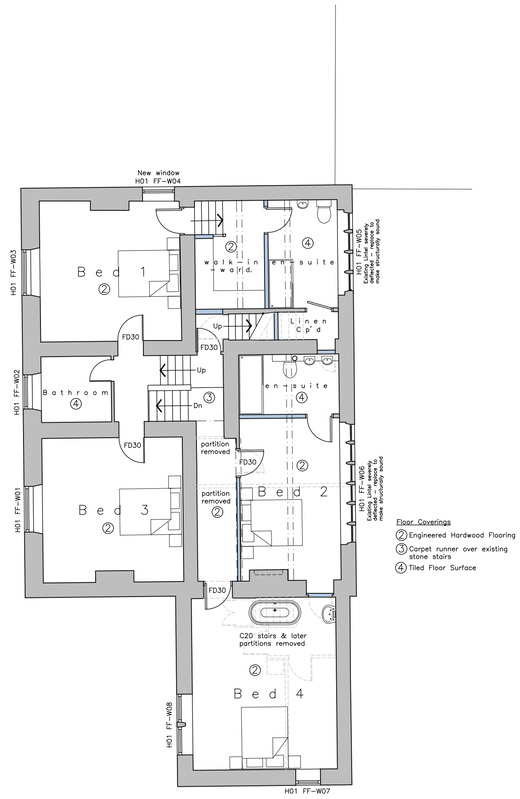

Proposed First Floor Layout
Scale 1:100

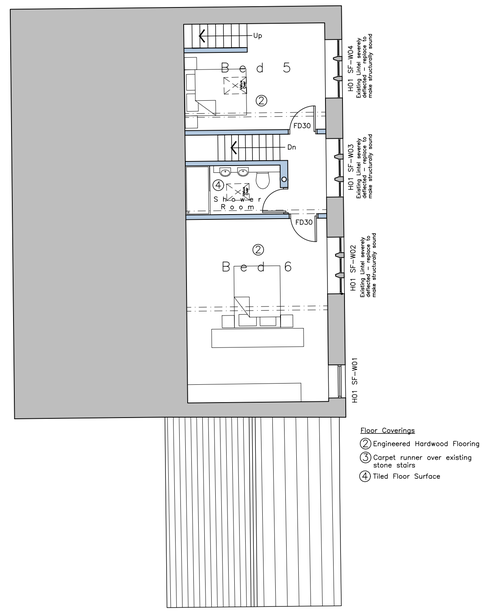

Proposed Second Floor Layout
Scale 1:100

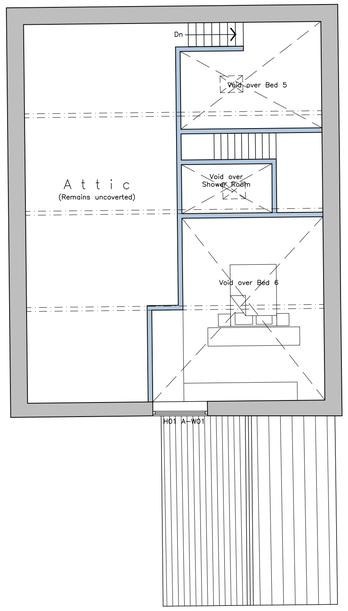

Proposed Loft Layout
Scale 1:100

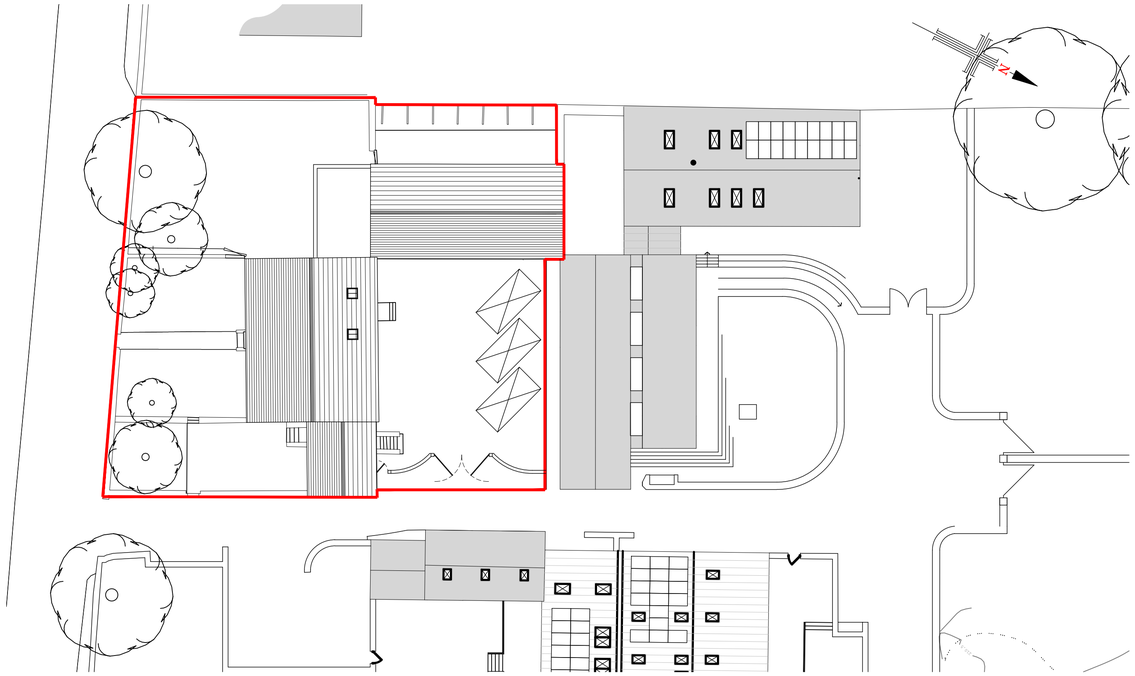

Proposed Site Layout
Scale 1:250

NOTES

1. No dimensions to be scaled. IF IN DOUBT ASK.

2. All dimensions must be checked and verified on site by the Contractor prior to the commencement of works and Hinchliffe Architecture & Design Ltd. to be notified of any discrepancies.

3. The copyright of these drawings remains the property or Hinchliffe Architecture & Design Ltd. They must not be reproduced in any way without prior written consent from the originator (Hinchliffe Architecture & Design Ltd.)

Rev.	Date	Description
E	27.10.25	ROOF LIGHTS AMENDED FOLLOWING CONSERVATION OFFICERS COMMENTS RECEIVED.
D	20.08.25	FLOOR FINISHES UPDATED
C	06.06.25	ANNOTATION ADDED.
B	15.05.25	BEDROOM 4 UPDATED
A	15.05.25	FIRST ISSUE

Status
LISTED BUILDING CONSENT

hinchliffe
architecture & design
Hinc Hiffe A&D
24 Carr View Road
Hepworth
Holmfirth
West Yorkshire
HD9 1HX
07923 907 962
01484 520 764
info@hinch-architecture.co.uk
www.hinch-architecture.co.uk

Client
MR & MRS B & R HESMONDHALGH

Project
OLDFIELD HOUSE
OLDFIELD ROAD
OLDFIELD
HONLEY, HOLMFIRTH
HD9 6RL

Drawing Title
PROPOSED FLOOR PLANS & SITE LAYOUT

Scale (at A1): AS SHOWN
Date: MAY' 2025

Drg. no. 307–25–PL03
Rev. E

10 0 10 20 50 100mm NATURAL SCALE

ORIGINAL DRAWING SIZE 841 x 594