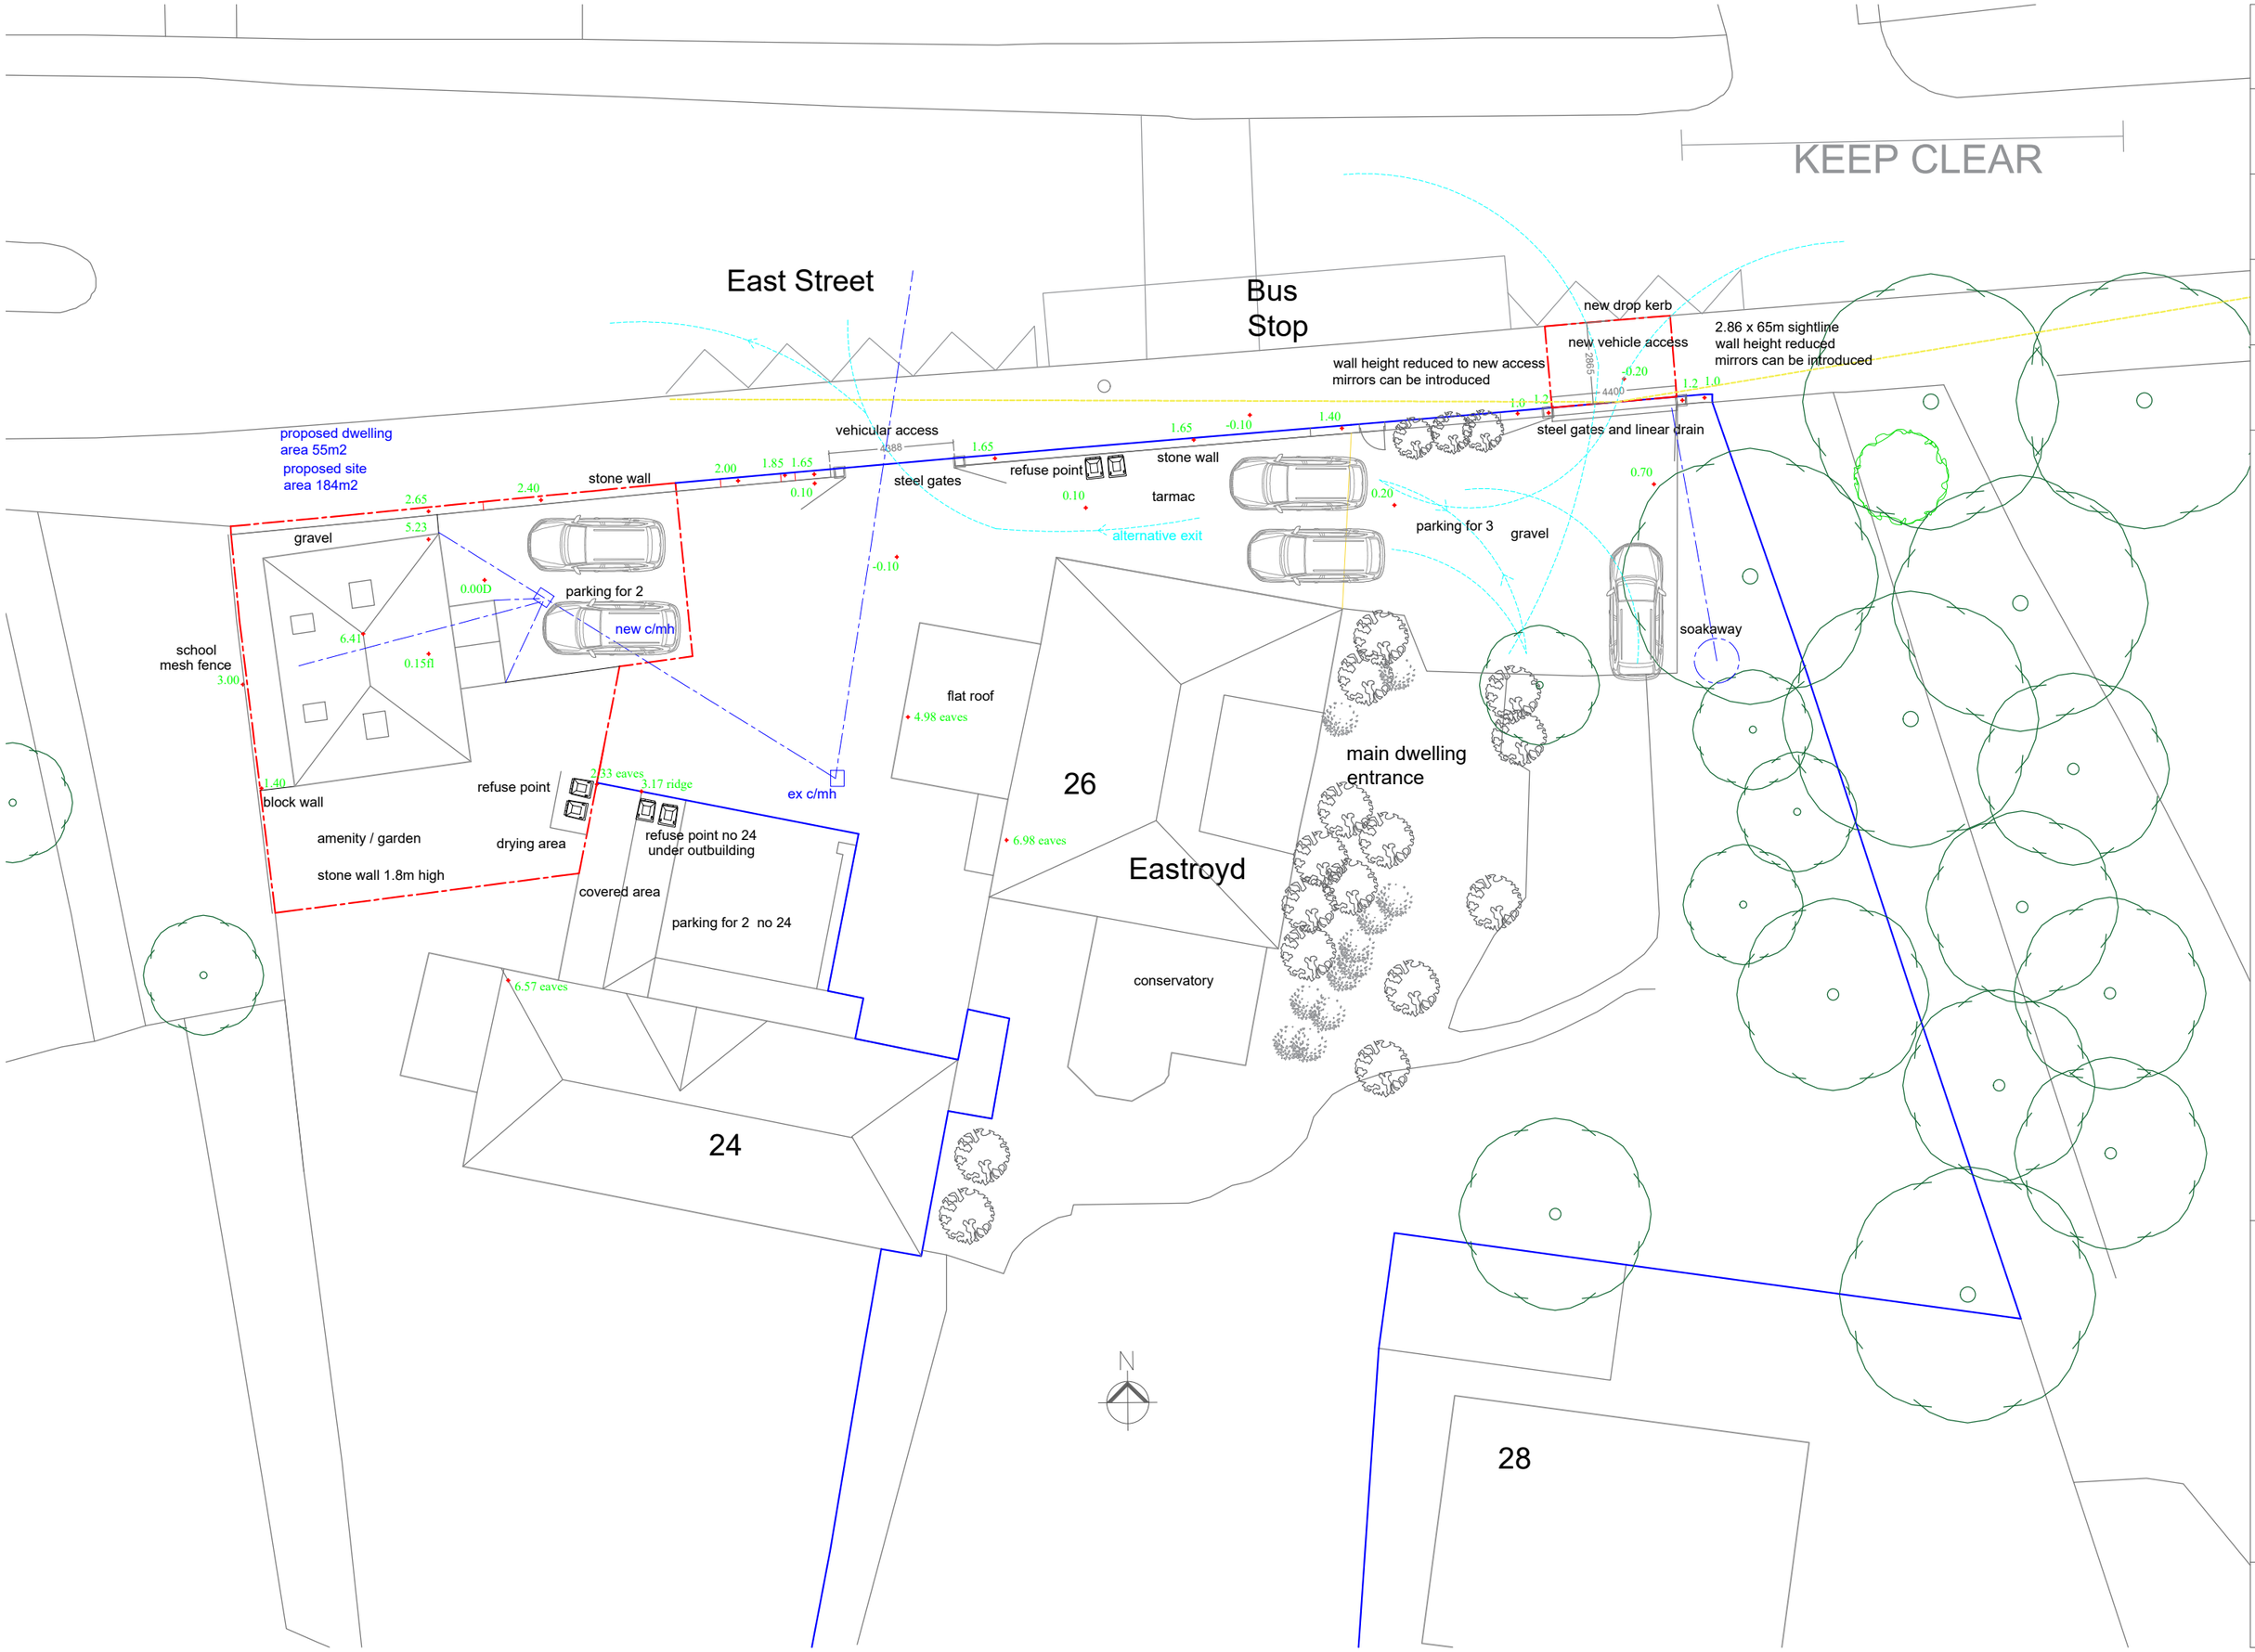

Status:
Planning

Date:
Aug 2025

Scale:
1:200

Drg No:
ES04.A

A: New refuse points added
Parking for 3 spaces and turning added no 26
Sightline added to new access
Alternative exit through ex entrance shown
Reduce wall height to new entrance for sightlines

Title: Proposed Site Plan
#

Project: Demolition of Garage and Proposed New Dwelling
26 East Street, Lindley, HD3 3NE