N
W E
S

Garage
Shelter
Existing Building
Existing Building
Rough Ground
Gravel
AH3 112.603
Gravel
AH2 113.489
Sa
Bu
T3
Grass
Gravel
Existing Dwelling
Grass
T2
Gravel
Gravel
Dense Vegetation
Grass
Grass
Garage
Garage
T1
Dense Vegetation
Gravel
Existing Dwelling
AH1 113.547

Inset 1: an example of planting a tree in an open area or grass strip

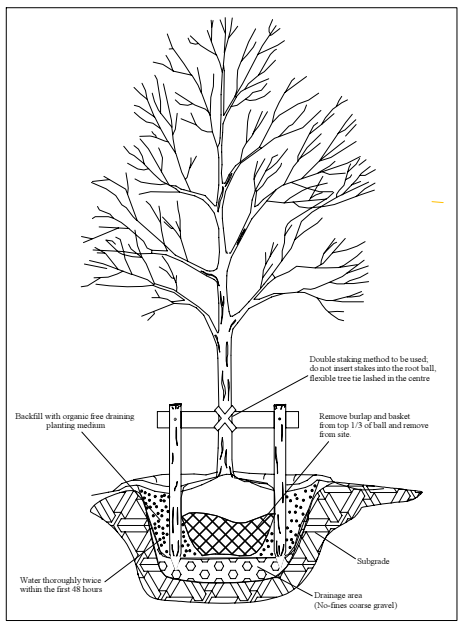

Bu — **Species: Betula utilis jacquemontii (Himalayan Birch)**
Size: Extra Heavy Standard
Type: Container Grown

Sa — **Species: Sorbus aria (Whitebeam)**
Size: Extra Heavy Standard
Type: Container Grown

Appendix 2: Site Plan

SCALE 1:200 | **PAPER SIZE A3**

ADDRESS: Fieldhead, Snelsins Lane, Cleckheaton, West Yorkshire, BD19 3UE.
JCA REF: 22667b/ChC

SURVEYED BY: CC	DRAWN BY: CC	APPROVED BY: LW

JCA Limited
Arboricultural & Ecological Consultants

TREE WORKS CATEGORIES

●	WORKS CATEGORY A: NO WORKS REQUIRED
●	WORKS CATEGORY B: WORKS OR MONITORING REQUIRED
●	WORKS CATEGORY R: TREE TO BE REMOVED