
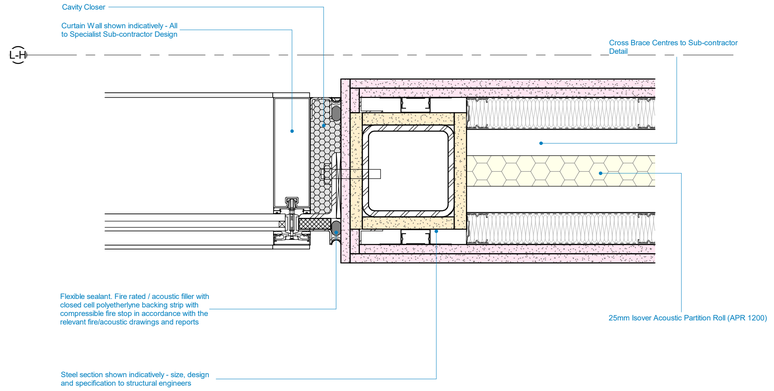



1 Jamb Detail
1 : 5

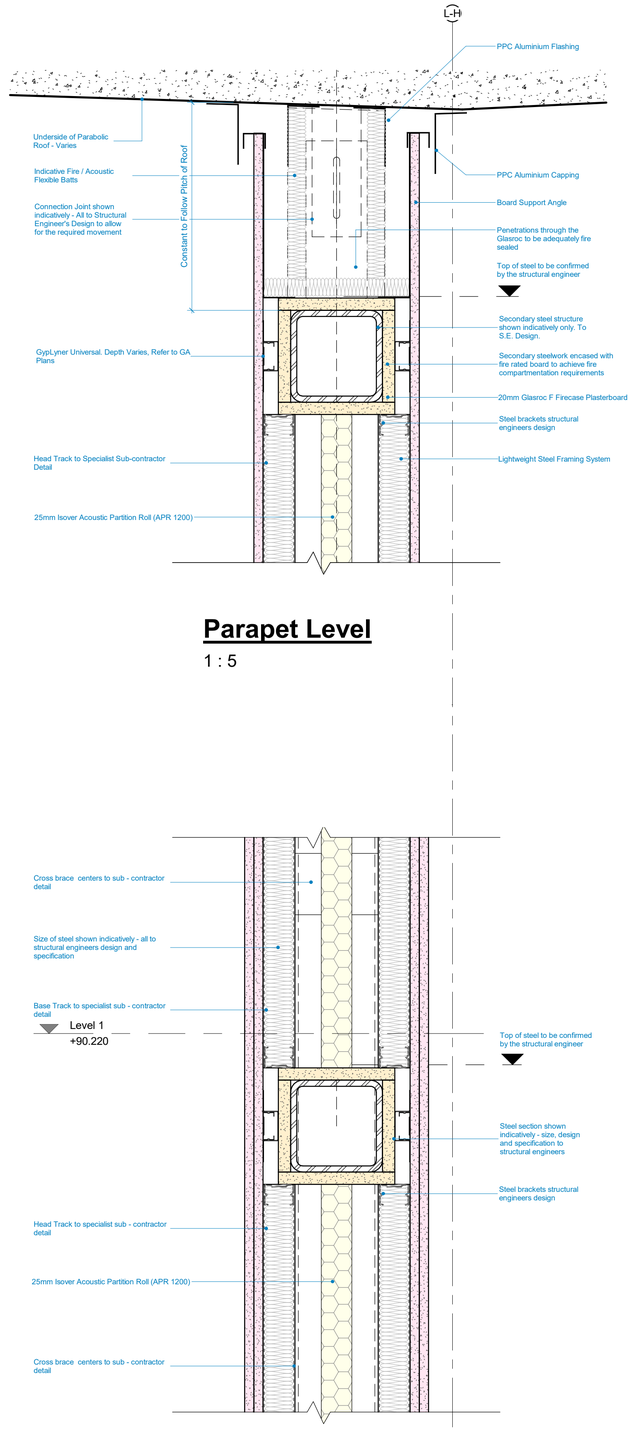

Parapet Level
1 : 5

2 Mid Rail Steel Support Detail
1 : 5

SERIES	CROSS REFERENCE DRAWINGS SCHEDULE											
01	SITE	15	SLAB EDGE SETTING OUT	22	BAY ELEVATIONS & SECTIONS	25	FIN SETTING OUT / ENVELOPE DETAILS	31	EXTERNAL DOORS & WINDOWS	35	CEILING SCOPING	73	KITCHEN LAYOUTS
03	AREA PLANS	20	GA PLANS	23	FLOOR BUILD UP / FINISH SCOPING	27	ROOF SCOPING / DETAILS	32	INTERNAL DOORS & SCREENS	42	INTERNAL WALL FINISHES	74	SANITARY LAYOUTS
09	FIRE STRATEGY PLANS	21	GA ELEVATIONS & SECTIONS	24	CORE SETOUTS	30	INTERNAL WALLS	34	BALUSTRADES & METALWORK	71	SIGNAGE SCHEDULE	75	CLEANING & MAINTENANCE

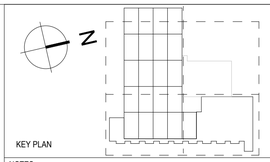

KEY PLAN

NOTES

THIS DRAWING MUST NOT BE SCALED.

ALL DIMENSIONS ARE TO BE VERIFIED AND CHECKED ON SITE. ANY DISCREPANCIES THAT ARE, OR BECOME APPARENT SHOULD BE REPORTED TO CHAPMAN TAYLOR.

AREAS INDICATED ARE APPROXIMATE GROSS INTERNAL AREA. THEY RELATE TO THE LIKELY AREAS OF THE BUILDING AT THE CURRENT STAGE OF DESIGN. ANY DECISIONS TO BE MADE ON THE BASIS OF THESE PREDICTIONS, WHETHER AS TO PROJECT VIABILITY, PRE-LETTING, LEASE AGREEMENTS, OR THE LIKE, SHOULD INCLUDE DUE ALLOWANCE FOR THE INCREASES AND DECREASES INHERENT IN THE DESIGN DEVELOPMENT AND BUILDING PROCESS.

© COPYRIGHT CHAPMAN TAYLOR 2022

NOTE

SFS TO SPECIALIST SUB-CONTRACTOR DESIGN / SPECIFICATION.

ALL DETAILS TO BE DEVELOPED BY SFS SPECIALIST SUB-CONTRACTOR.

SFS STUD ASSUMED TO BE 100mm DETAILING PURPOSES TO BE CONFIRMED BY SFS SPECIALIST SUB-CONTRACTOR.

ALL WALLS TO ACHIEVE THE REQUIRED FIRE AND ACOUSTIC RATINGS IN LINE WITH FIRE AND ACOSTIC ENGINEERS REPORTS REF DRAWINGS :

FIRE
IR430301-CTA-ZZ-LG-DR-A-091099
IR430301-CTA-ZZ-00-DR-A-091100
IR430301-CTA-ZZ-01-DR-A-091101

ACOUSTIC
IR430301-CTA-ZZ-00-DR-A-221100
IR430301-CTA-ZZ-01-DR-A-221101

GENERAL

FOR DETAIL LOCATIONS REFER TO DRAWINGS :

IR430301-CTA-ZA-00-DR-A-203001
R430301-CTA-ZB-00-DR-A-203002
R430301-CTA-ZC-00-DR-A-203003

R430301-CTA-ZA-01-DR-A-203011
R430301-CTA-ZB-01-DR-A-203012
R430301-CTA-ZC-01-DR-A-203013

BOARD TYPE KEY

- GYPROC WALLBOARD
- GYPROC SOUNDBLOC
- GYPROC FIRELINE
- GYPROC COREBOARD

REV	DATE	BY	DESCRIPTION	CHK'D
C01	13.12.2024	YS	ISSUED FOR CONSTRUCTION	AN
T02	03.04.2024	RW	UPDATED IN LINE WITH BAM COMMENTS	AN
T01	09.02.2024	KSV	ISSUED FOR TENDER	AN

CLIENT
bam
3125 Century Way,
Thorpe Park,
Leeds,
LS15 8ZB
www.bam.co.uk

PROJECT
Kirklees Cultural Heart, Huddersfield

ARCHITECT
CHAPMAN TAYLOR
GLOBAL ARCHITECTS & MASTERPLANNERS
MANCHESTER STUDIO
Bass Warehouse
4 Castle Street, Castlefield
Manchester M3 4LZ
United Kingdom
T +44 (0)161 828 6500
E manchester@chapmantaylor.com
www.chapmantaylor.com

STRUCTURAL ENGINEER
Curtins
Rose Wharf,
East Street,
Leeds,
LS9 8EE
curtins.co.uk

SERVICES ENGINEER
bam
3125 Century Way,
Thorpe Park,
Leeds,
LS15 8ZB
www.bam.co.uk

DRAWING TITLE
PARTITION DETAILS
EWS-308P Details

Scale 1 : 5 @ A1
0.05 0.2 0.5M

INTERNAL JOB NO	ISSUE DATE	STATUS	DRAWN BY	CHECKED BY
D132KCH	09.02.2024	CONSTRUCTION	KSV	AN

PROJECT NUMBER	ORIGINATOR	ZONE	LEVEL	TYPE	ROLE	NUMBER	REVISION
IR430301	CTA	ZZ	XX	DR	A	306154	C01