
DROPPED KERB APPLICATION - Location Plan

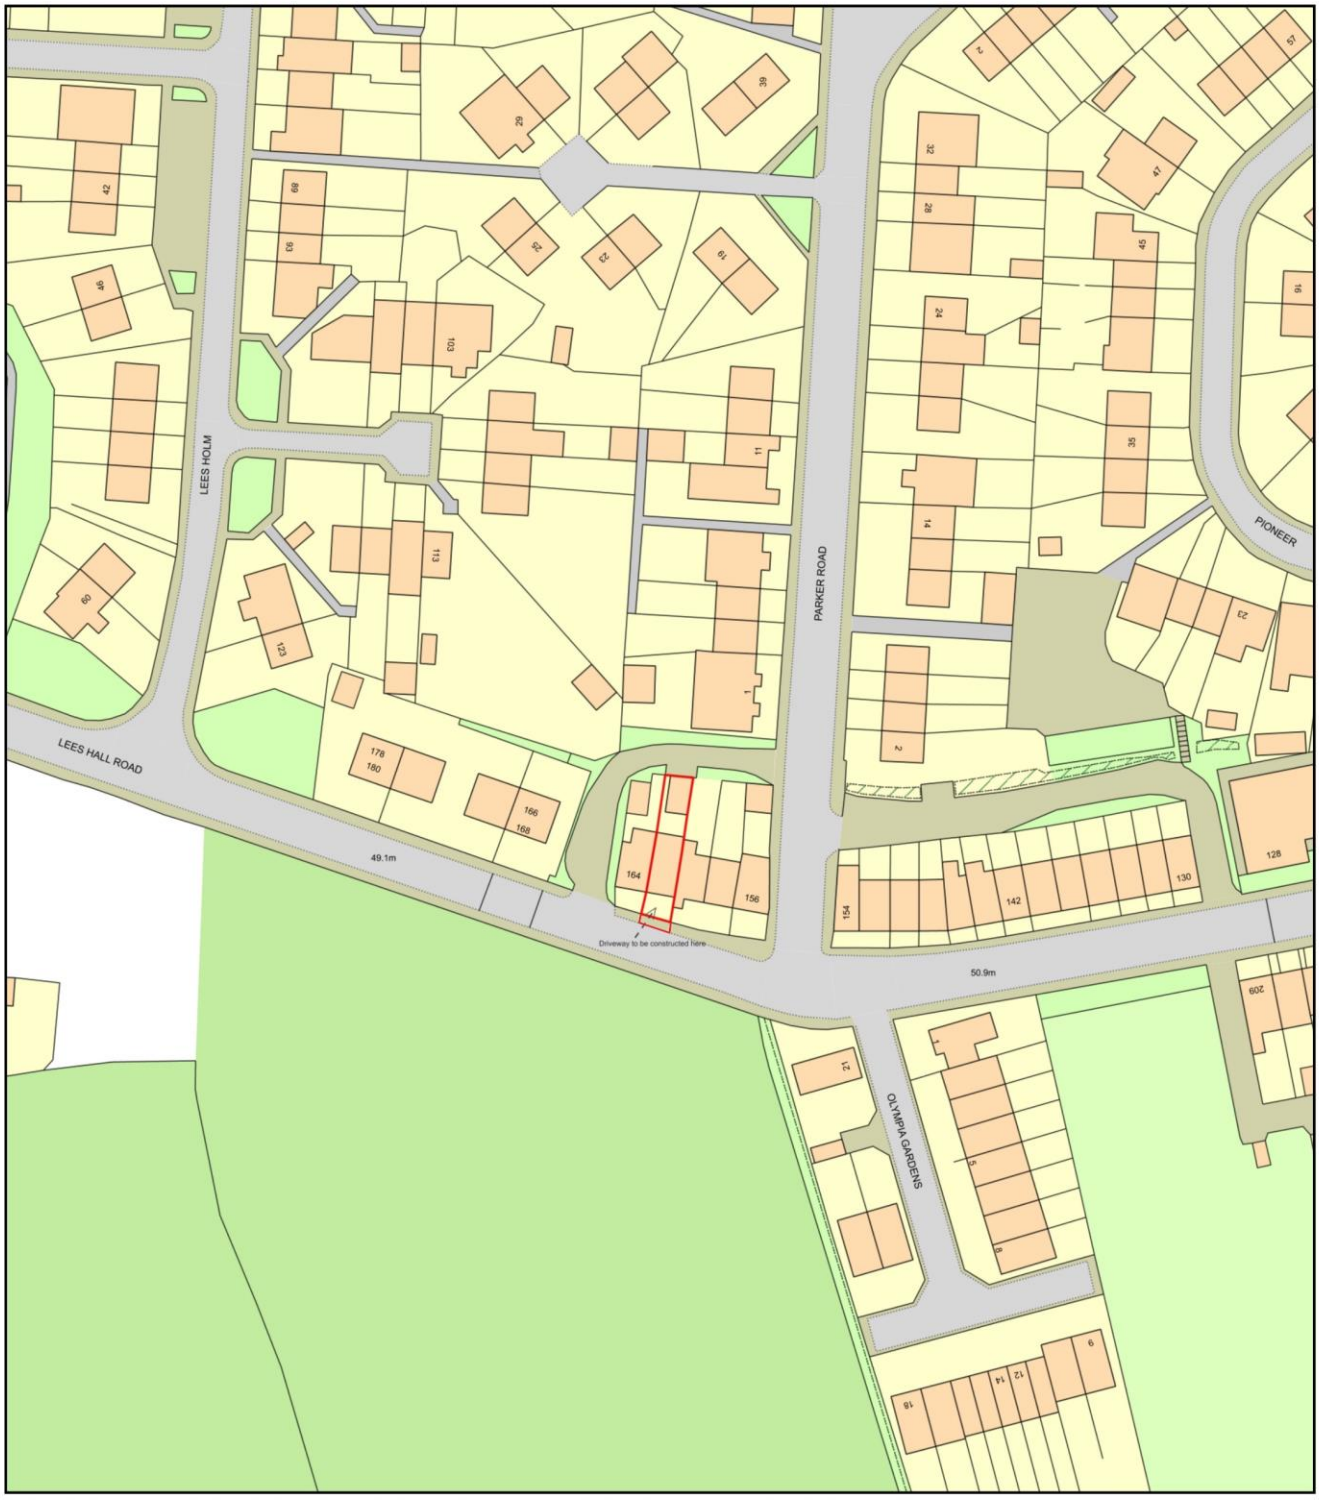

ReQuestaPlan

Plan Produced for: Ms SHAZIA KHALIQ

Date Produced: 04 Sep 2025

Plan Reference Number: TQRQM25247100352386

Scale: 1:1250 @ A4

© Crown copyright and database rights 2025 OS 100042766