
J Craddock, Proposed Agricultural Building at Beaconsfield Farm
Location Plan 1:5000 @ A4
September 2025

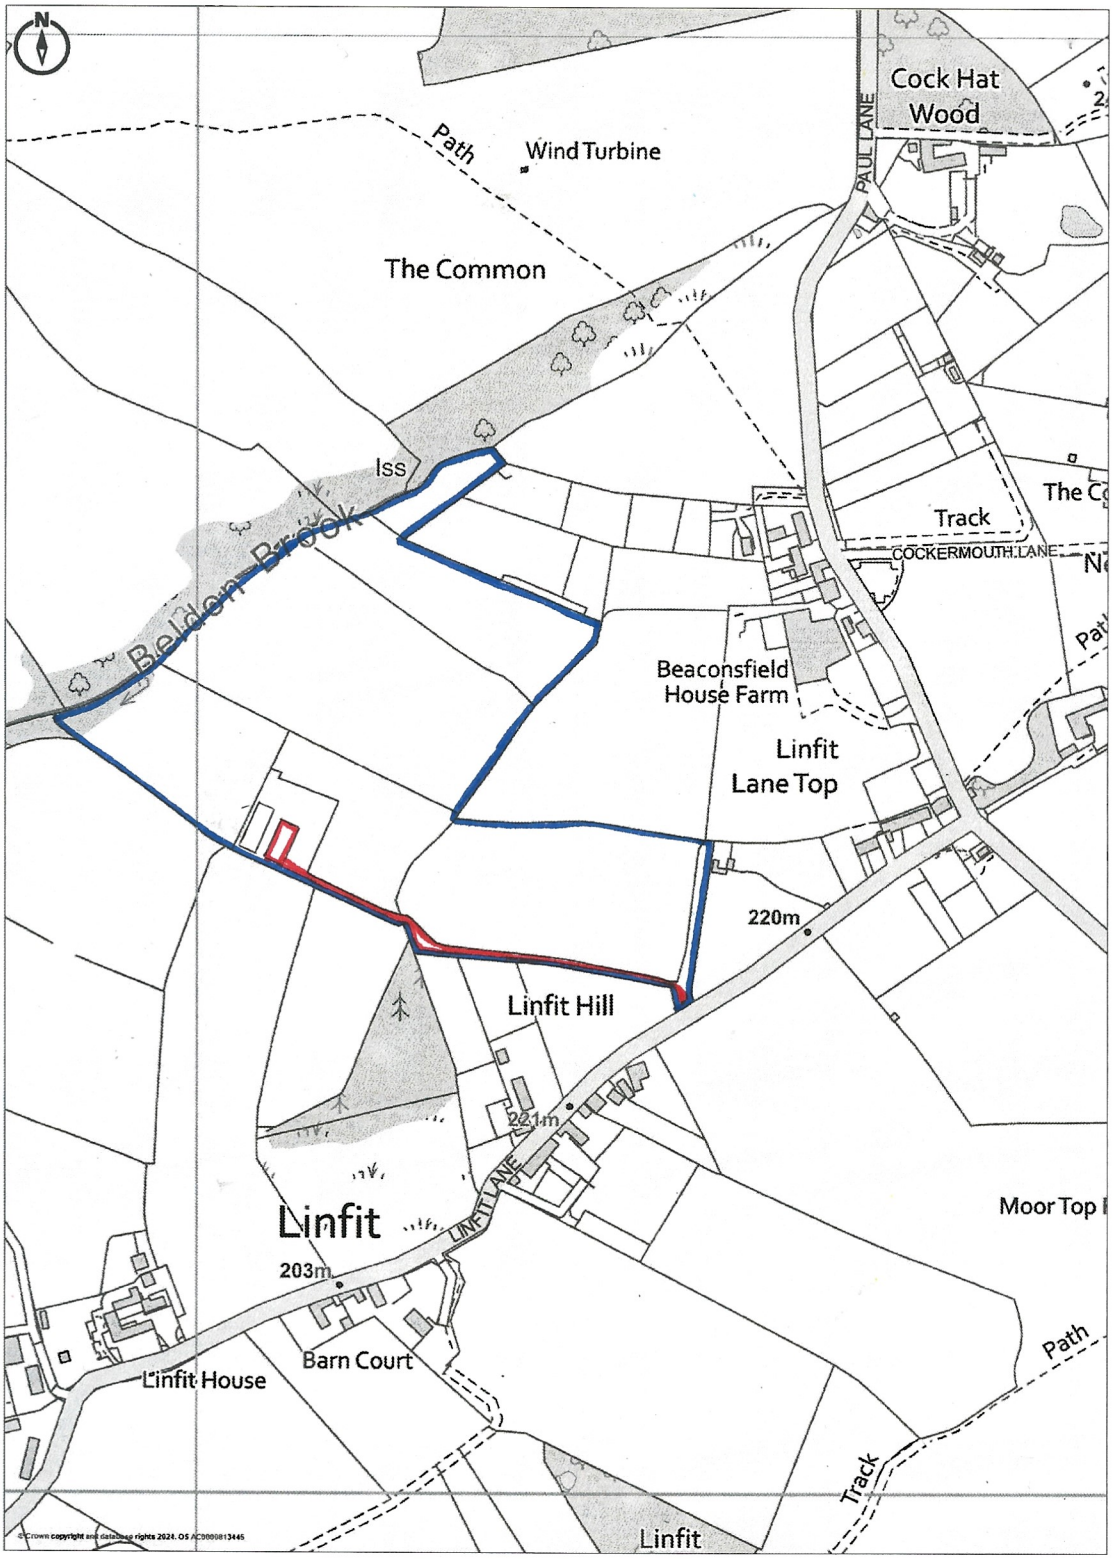

Promap
© LANDMARK INFORMATION

© Crown copyright and database rights 2024. OS AC0000813445
Plotted Scale - 1:5000. Paper Size - A4