Notes

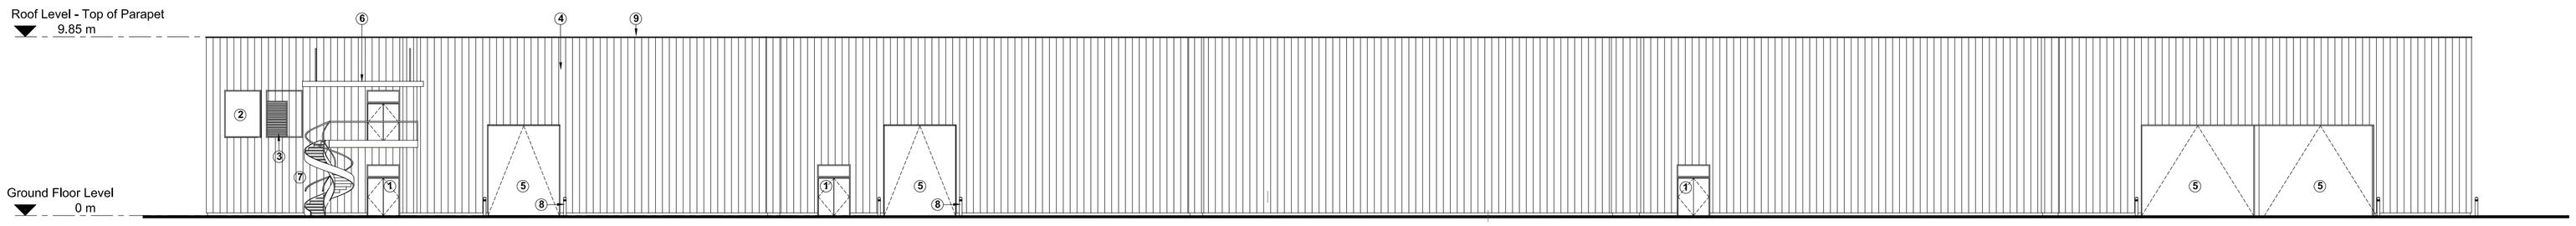

EXISTING ELEVATION A - BUILDING

Scale 1:200 @ A1

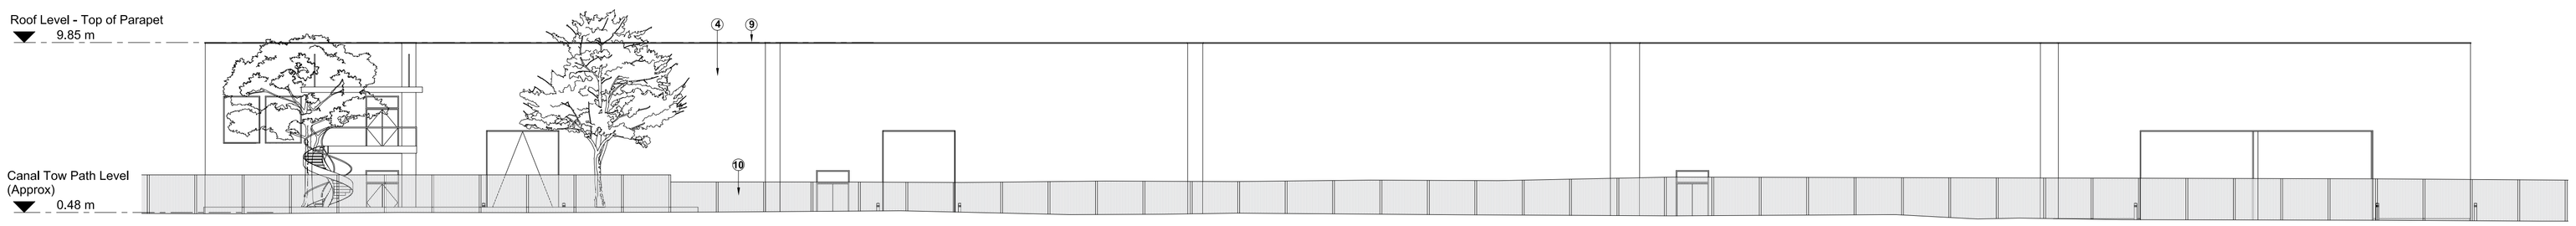

EXISTING ELEVATION B - CANAL

Scale 1:200 @ A1

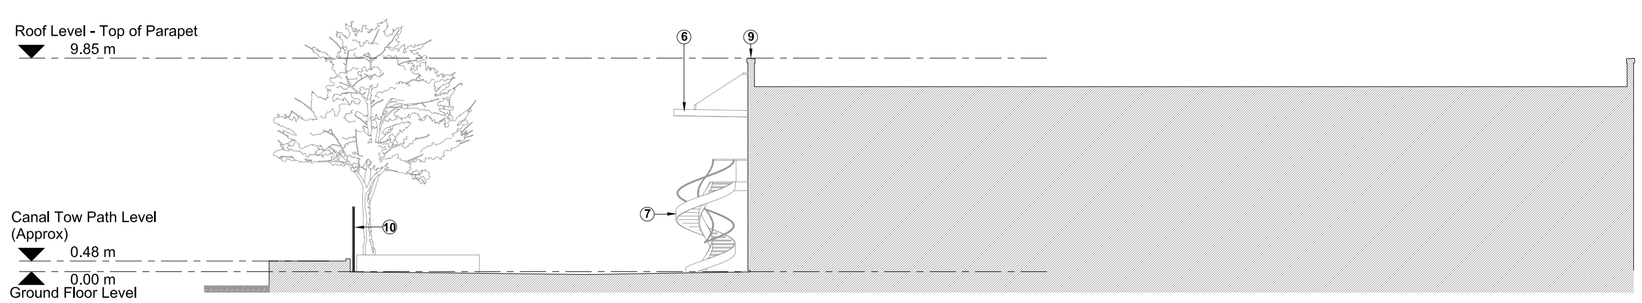

EXISTING SECTION CC

Scale 1:200 @ A1

Existing Materials Keys

1. - PPC aluminium doors
2. - PPC curtain walling glazing system
3. - PPC louvre
4. - Black insulated flat smooth composite cladding panel laid vertically 1m modules with plank appearance.
5. - High speed roller shutter.
6. - Lightweight canopy, PPC aluminium soffit.
7. - MS Painted spiral fire escape stair
8. - Bollards
9. - PPC Parapet flashing
10. - Boundary Fencing

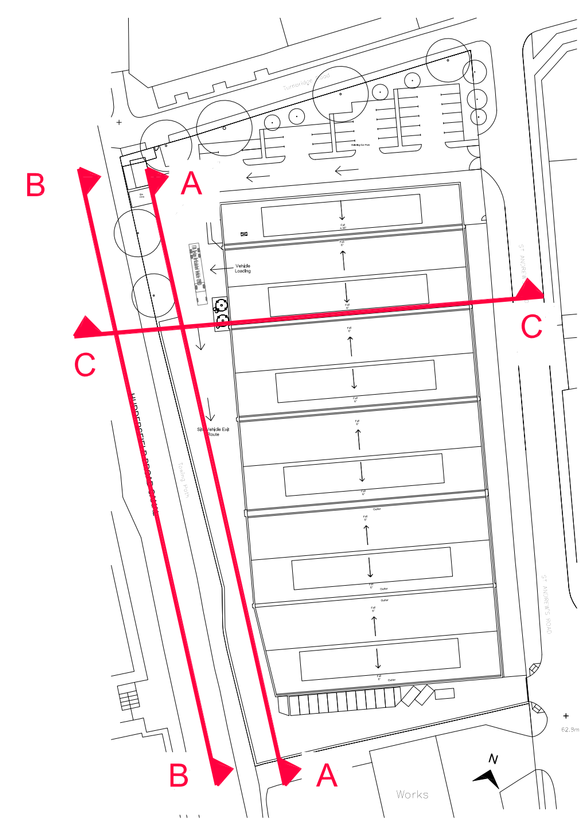

0m 2m 4m 10m
1:200

Rev	Description	Date	Dr by	App by
-	-	-	-	-

original by	date created	Approved by
RB	Mar 25	AF

AHR Building Consultancy Ltd
Norwich Union House
High Street
Huddersfield
HD1 2LF
United Kingdom

T +44(0)1484 537411
F +44(0)1484 530332
E huddersfield@ahr-global.com
www.ahr-global.com

client
Polyseam Services AS

project
Polyseam Factory - Silo Application
St Andrews Road, Huddersfield

drawing
Existing Elevations & Section

project number	scale	
2025.00175.000	1:200	@A1
drawing number	rev	issue status
PL02	-	Planning

This drawing is to be read in conjunction with all related drawings. All dimensions must be checked and verified on site before commencing any work or producing shop drawings. The originator should be notified immediately of any discrepancy. This drawing is copyright and remains the property of AHR.