


Location Plan

Site Address: Easting: 424997 Northing: 410971

Date Produced: 15-Sep-2025

Scale: 1:1250 @A3

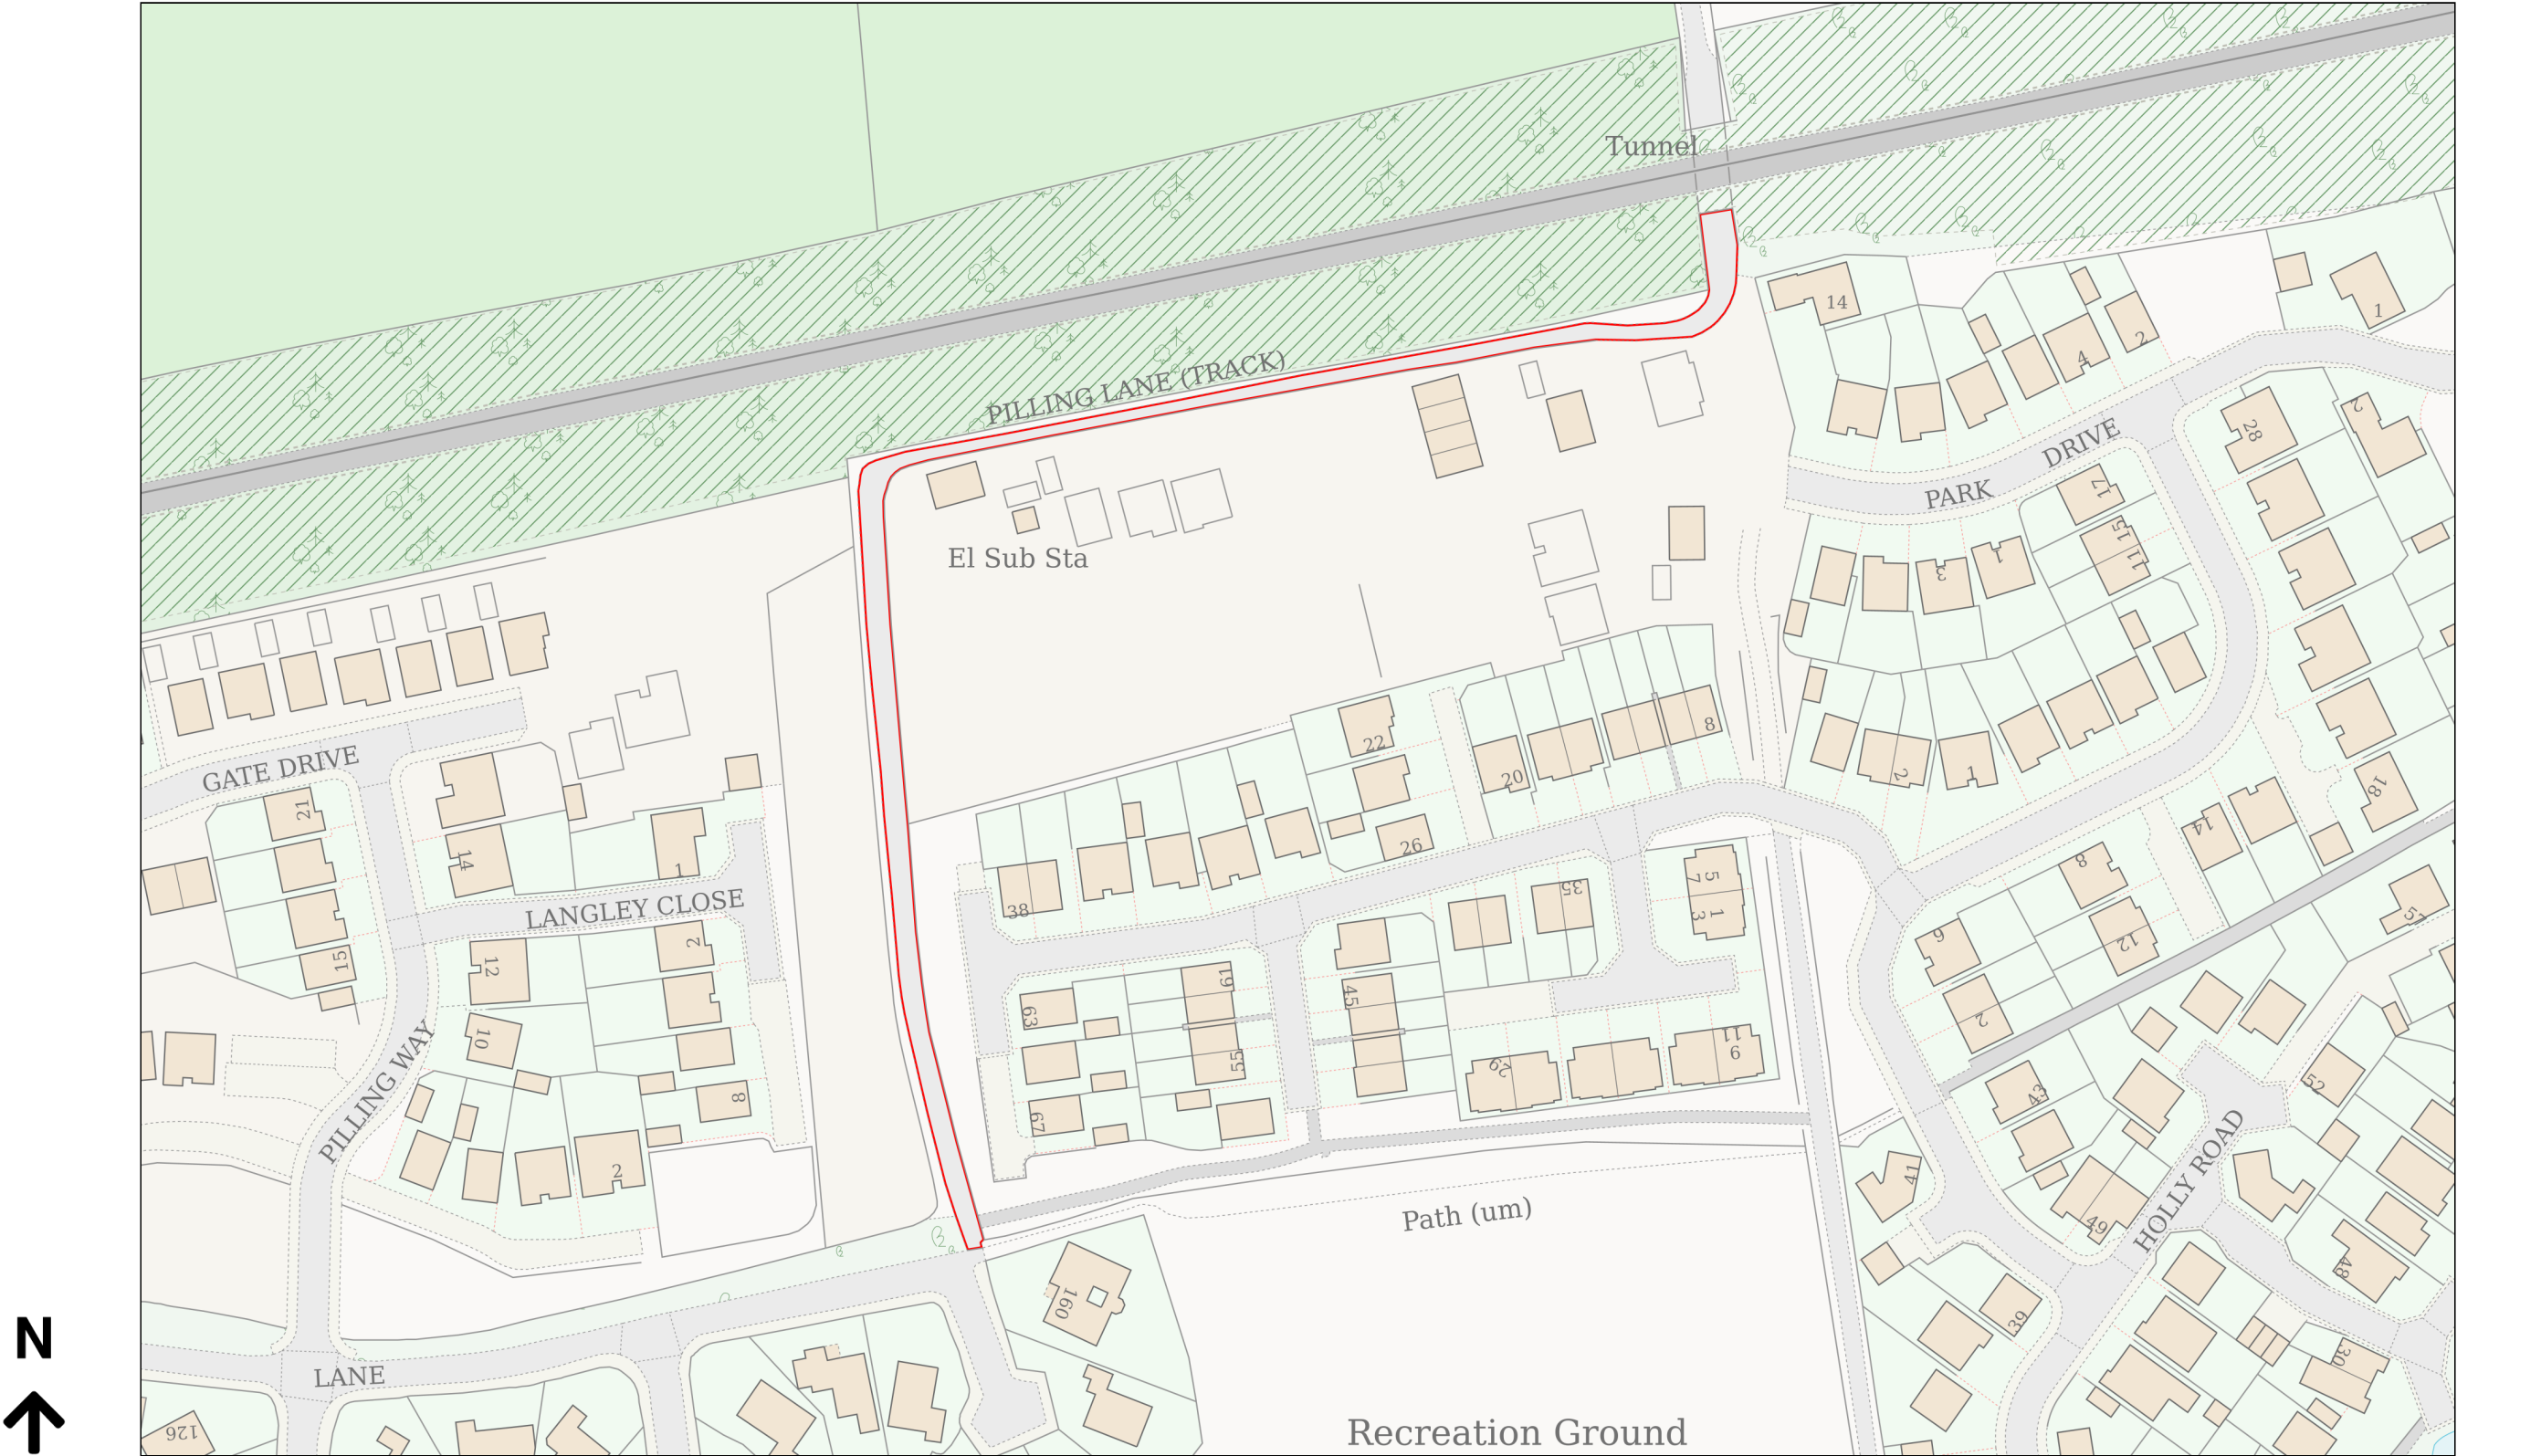

Planning Portal Reference: PP-14332251v1