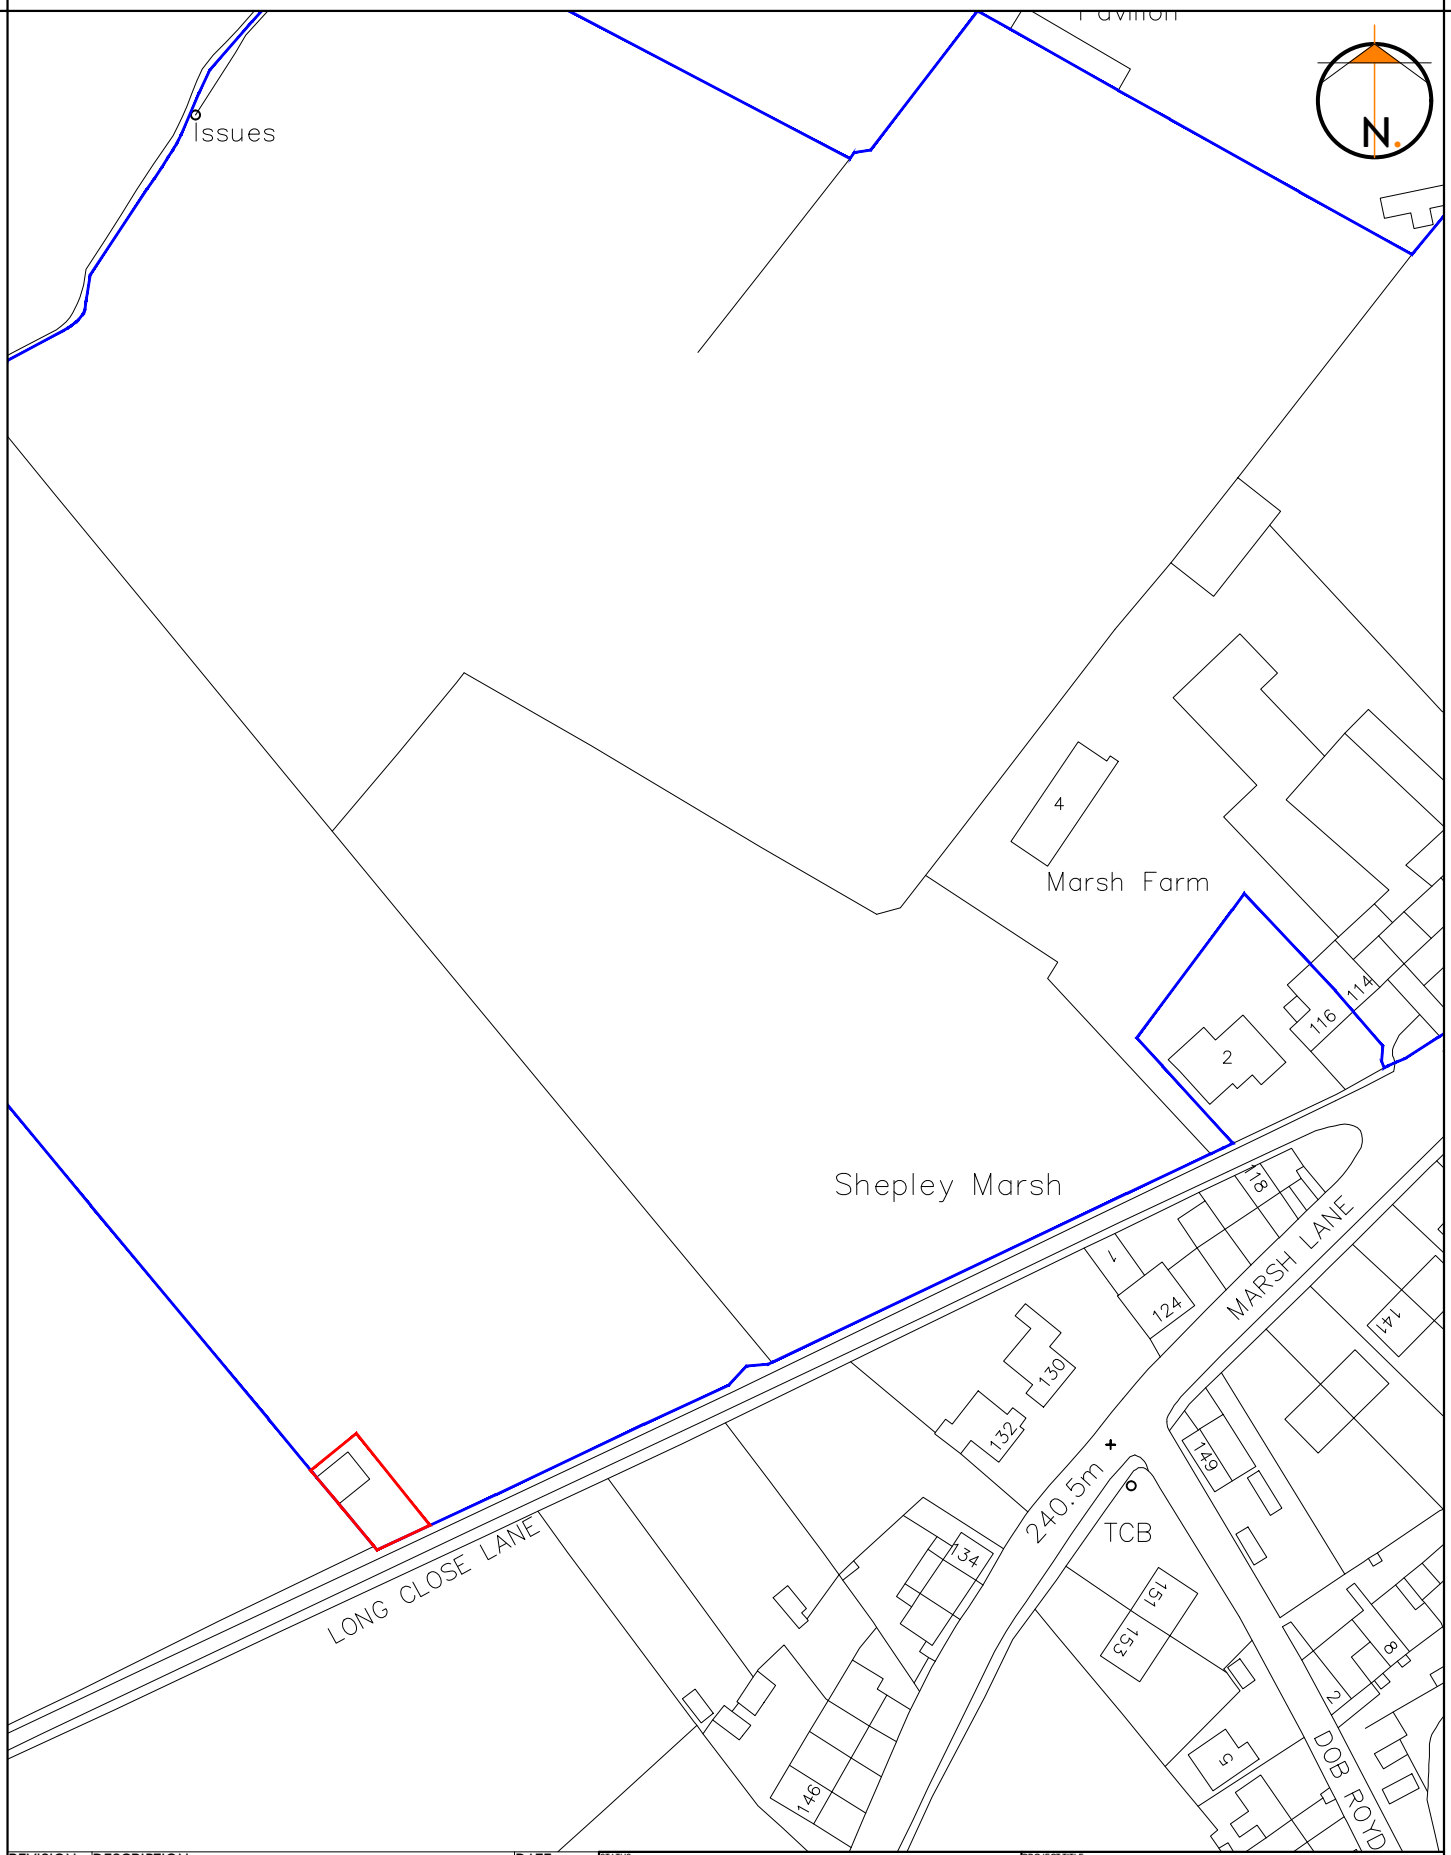

REVISION	DESCRIPTION	DATE
-	-	-
-	-	-
-	-	-
-	-	-
-	-	-
-	-	-
-	-	-
-	-	-
-	-	-
-	-	-

STATUS: PLANNING DRAWING

ORANGE DESIGN STUDIO.
ARCHITECTURAL PRACTICE

hello@orangedesignstudio.co.uk
59A, Huddersfield Road, Mirfield, WF14 8AA
orangedesignstudio.co.uk
01924 650930

COPYRIGHT © ORANGE DESIGN STUDIO LIMITED

PROJECT TITLE: THE FOLLY

DRAWING TITLE: LOCATION PLAN

SCALE	DRAWN	CHECKED	PROJECT REFERENCE
1:1250	EG	JH	ODS 25/994
PAPER SIZE	DWG NUMBER	DATE	REVISION
A4	(EX)002	07/08/25	/

CLIENT: MR B ADDY