




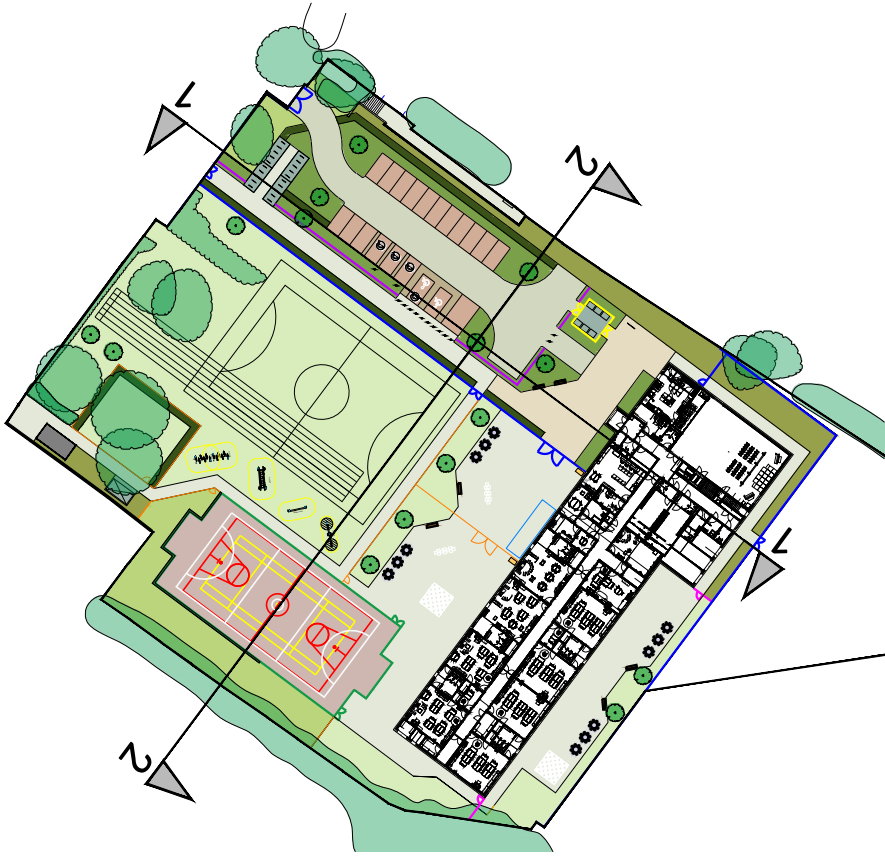

Location Plan
Scale 1:1250

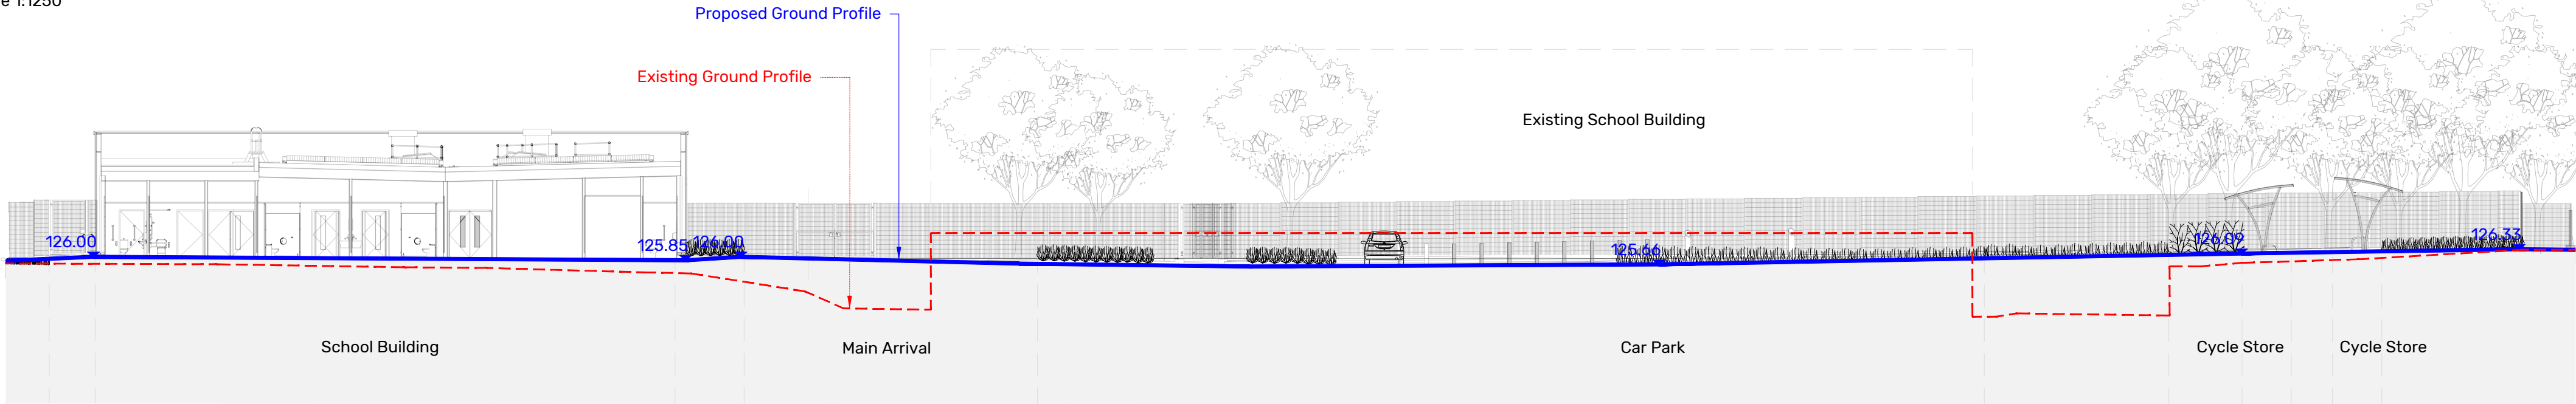

Section 01
Scale 1:200

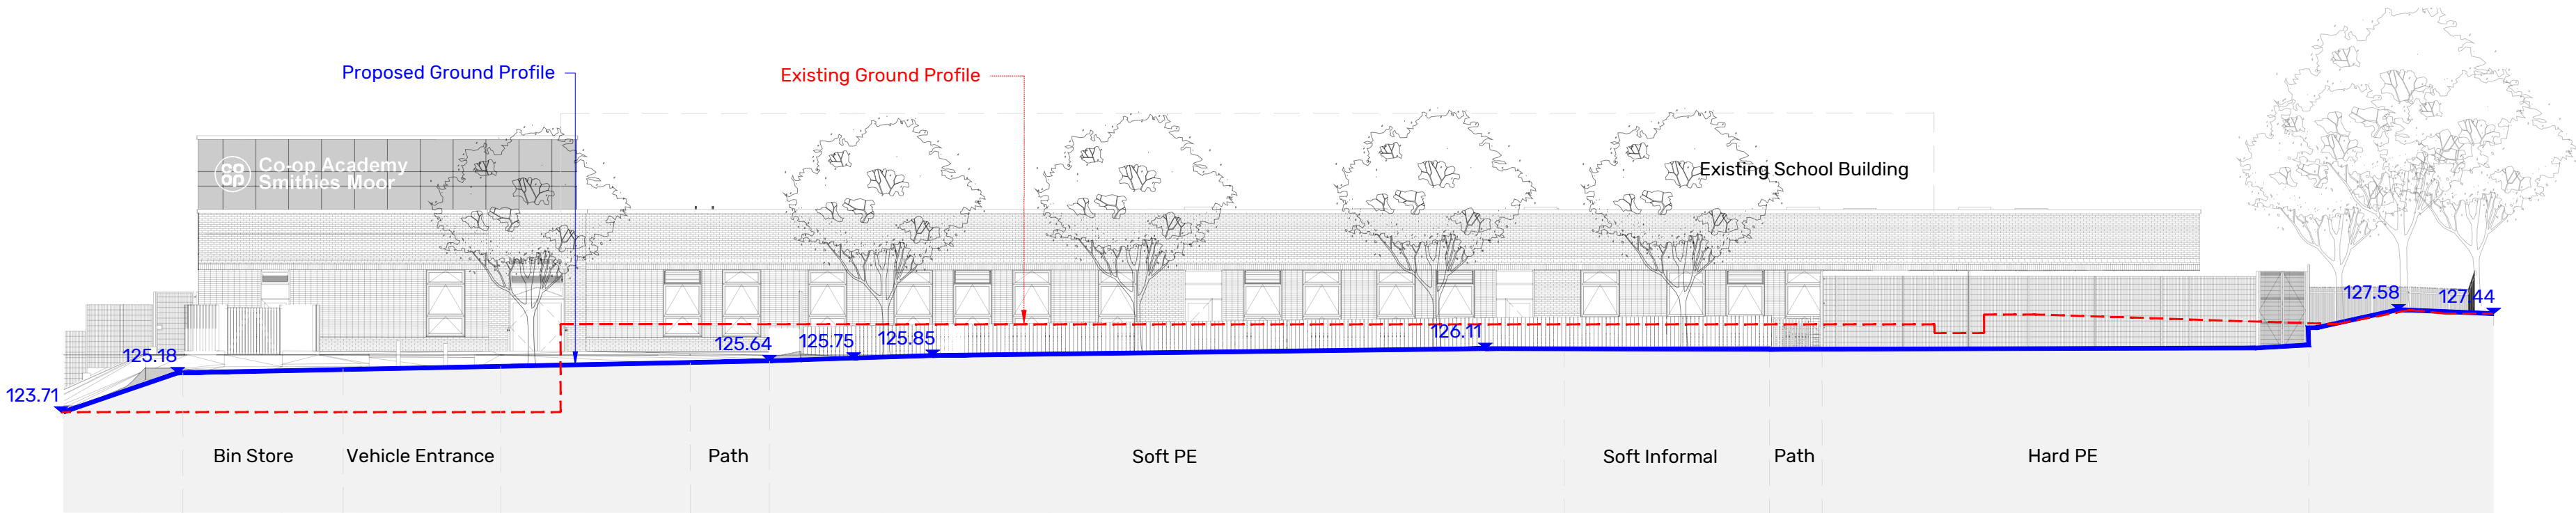

Section 02
Scale 1:200

NOTES	REVISION P01 DATE 01.05.25 BY HAN CHECKED KP				CLIENT Bowmer + Kirkland			
	First issue				PROJECT Co-Op Academy Smithies Moor			
	REVISION P02 DATE 16.06.25 BY KP CHECKED JE Application boundary revised to include rugby field access. Car park turning head amended in accordance with latest swept path analysis. Planting numbers updated in accordance with BNG.				DRAWING TITLE Site Sections			
	REVISION P03 DATE 28.08.25 BY HN CHECKED JE				DRAWING No. SRP1128-ONE-ZZ-XX-D-L-0401 REVISION P03			
	Updated to the latest site layout and revised outline levels				STATUS Preliminary			
SCALE 1:200 @ A2 DATE 01.05.25 DRAWN BY HAN								