


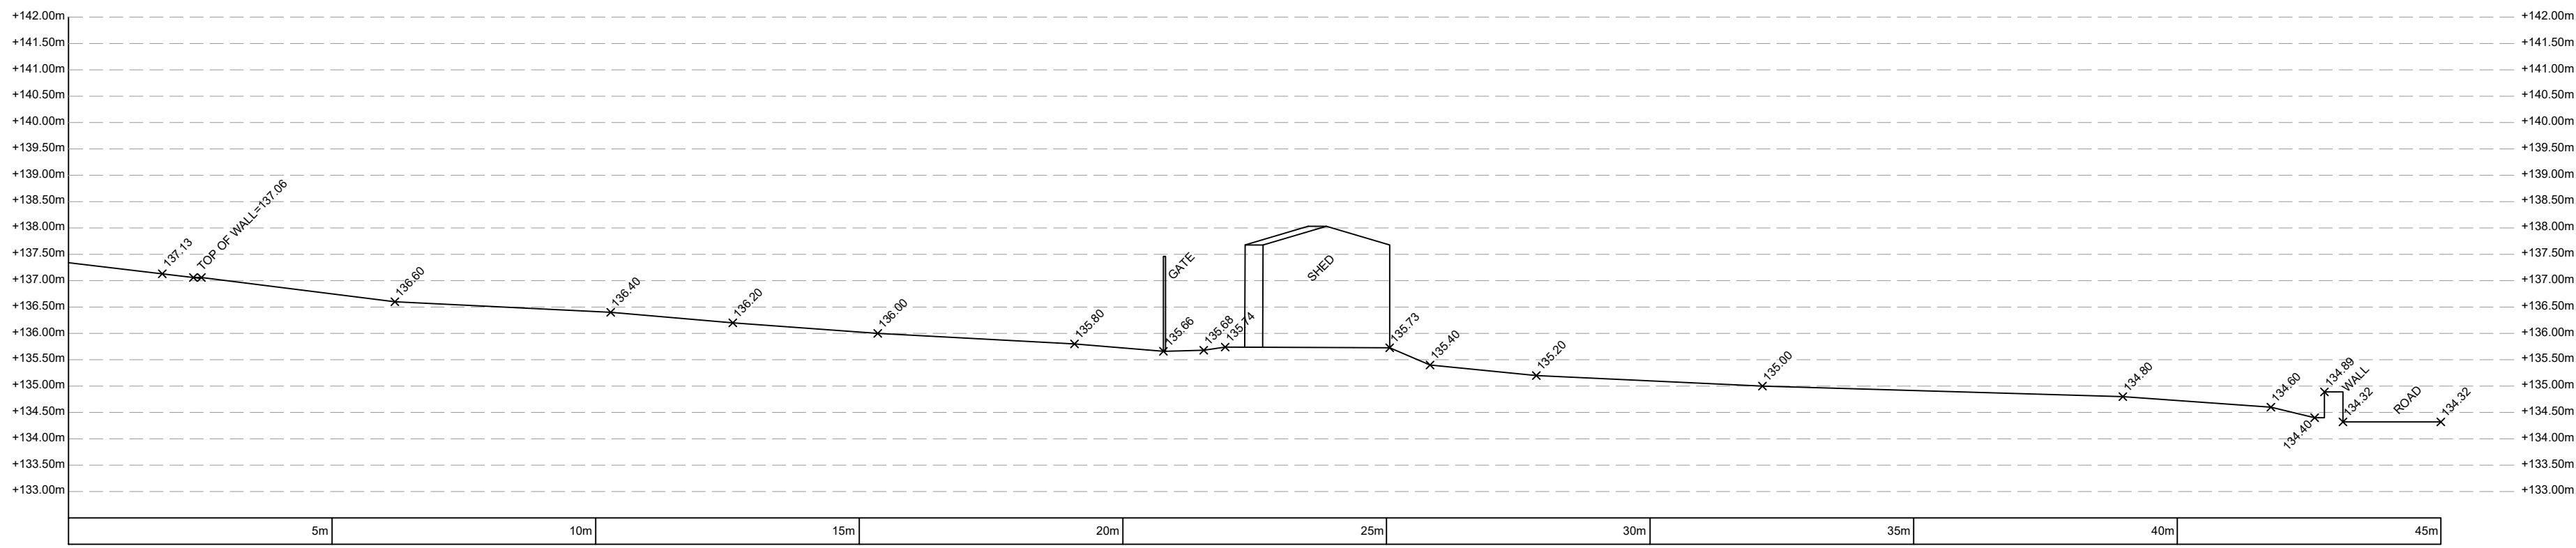


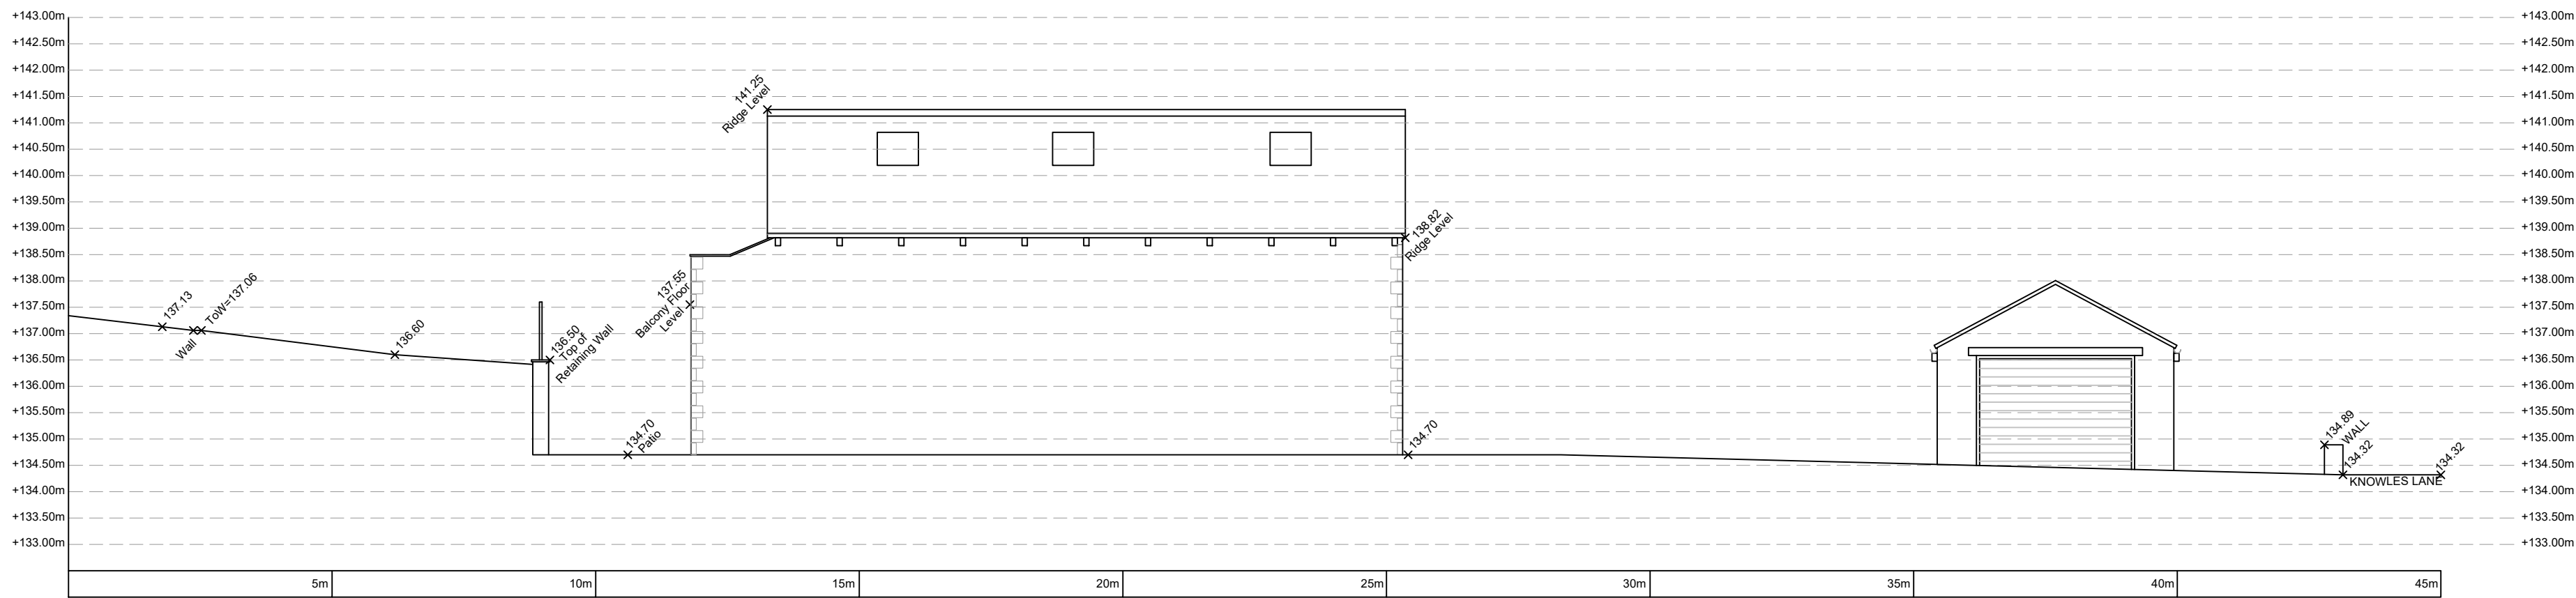

EXISTING SITE SECTION A-A
SCALE 1 : 1 0 0

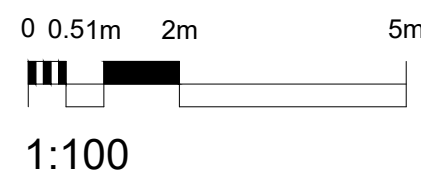

PROPOSED SITE SECTION A-A
SCALE 1 : 1 0 0

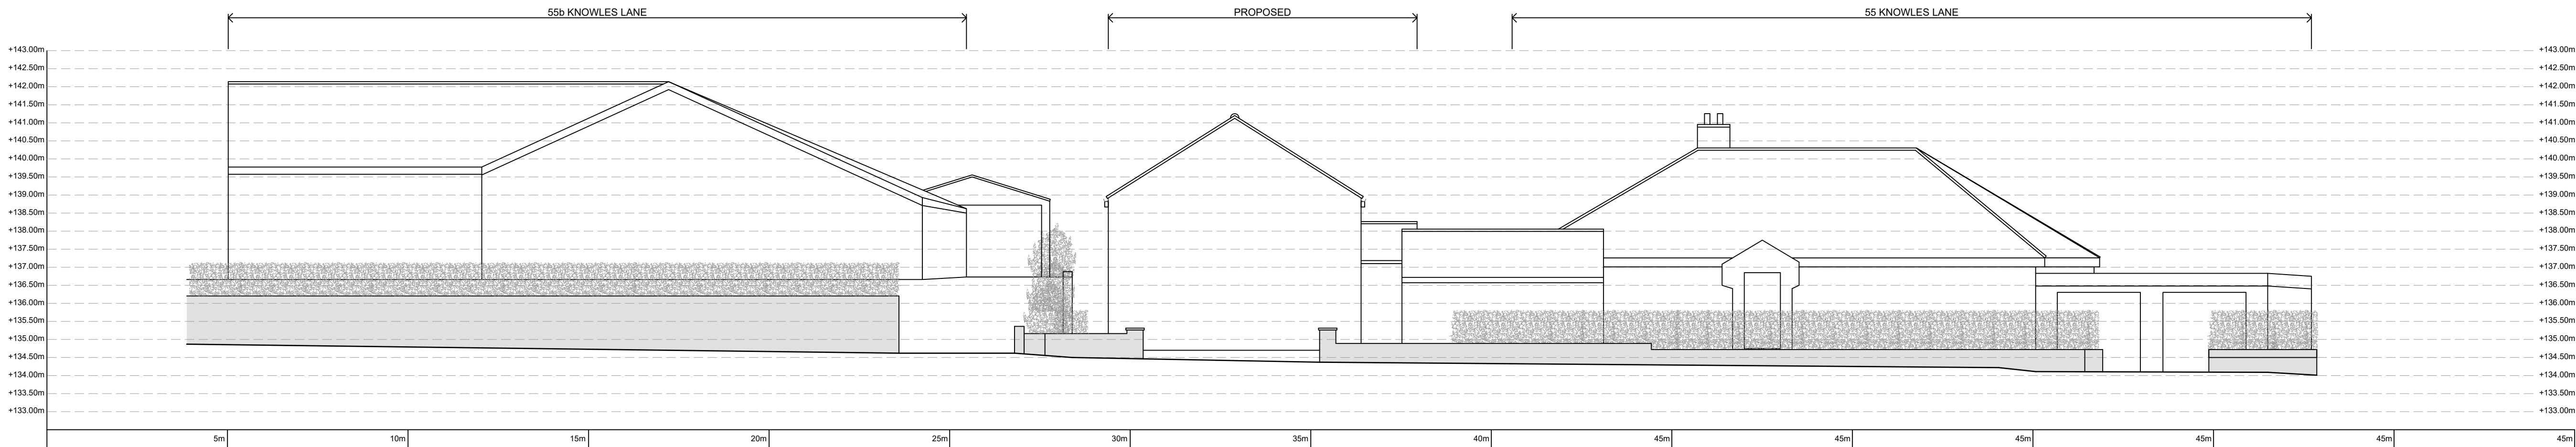

PROPOSED STREET SCENE
SCALE 1 : 1 0 0

PROJECT TITLE Proposed Dwelling on Land Adjacent to 55 Knowles Lane		CLIENT Steve & Clare 55 Knowles Lane, Gomersal, BD19 4LE			
DRAWING STAGE Planning		SCALE As Drwg @ A1			
SHEET TITLE Existing & Proposed Site Sections		PROJECT NUMBER GOM-2505	STAGE PLN	REV B	SHT 004