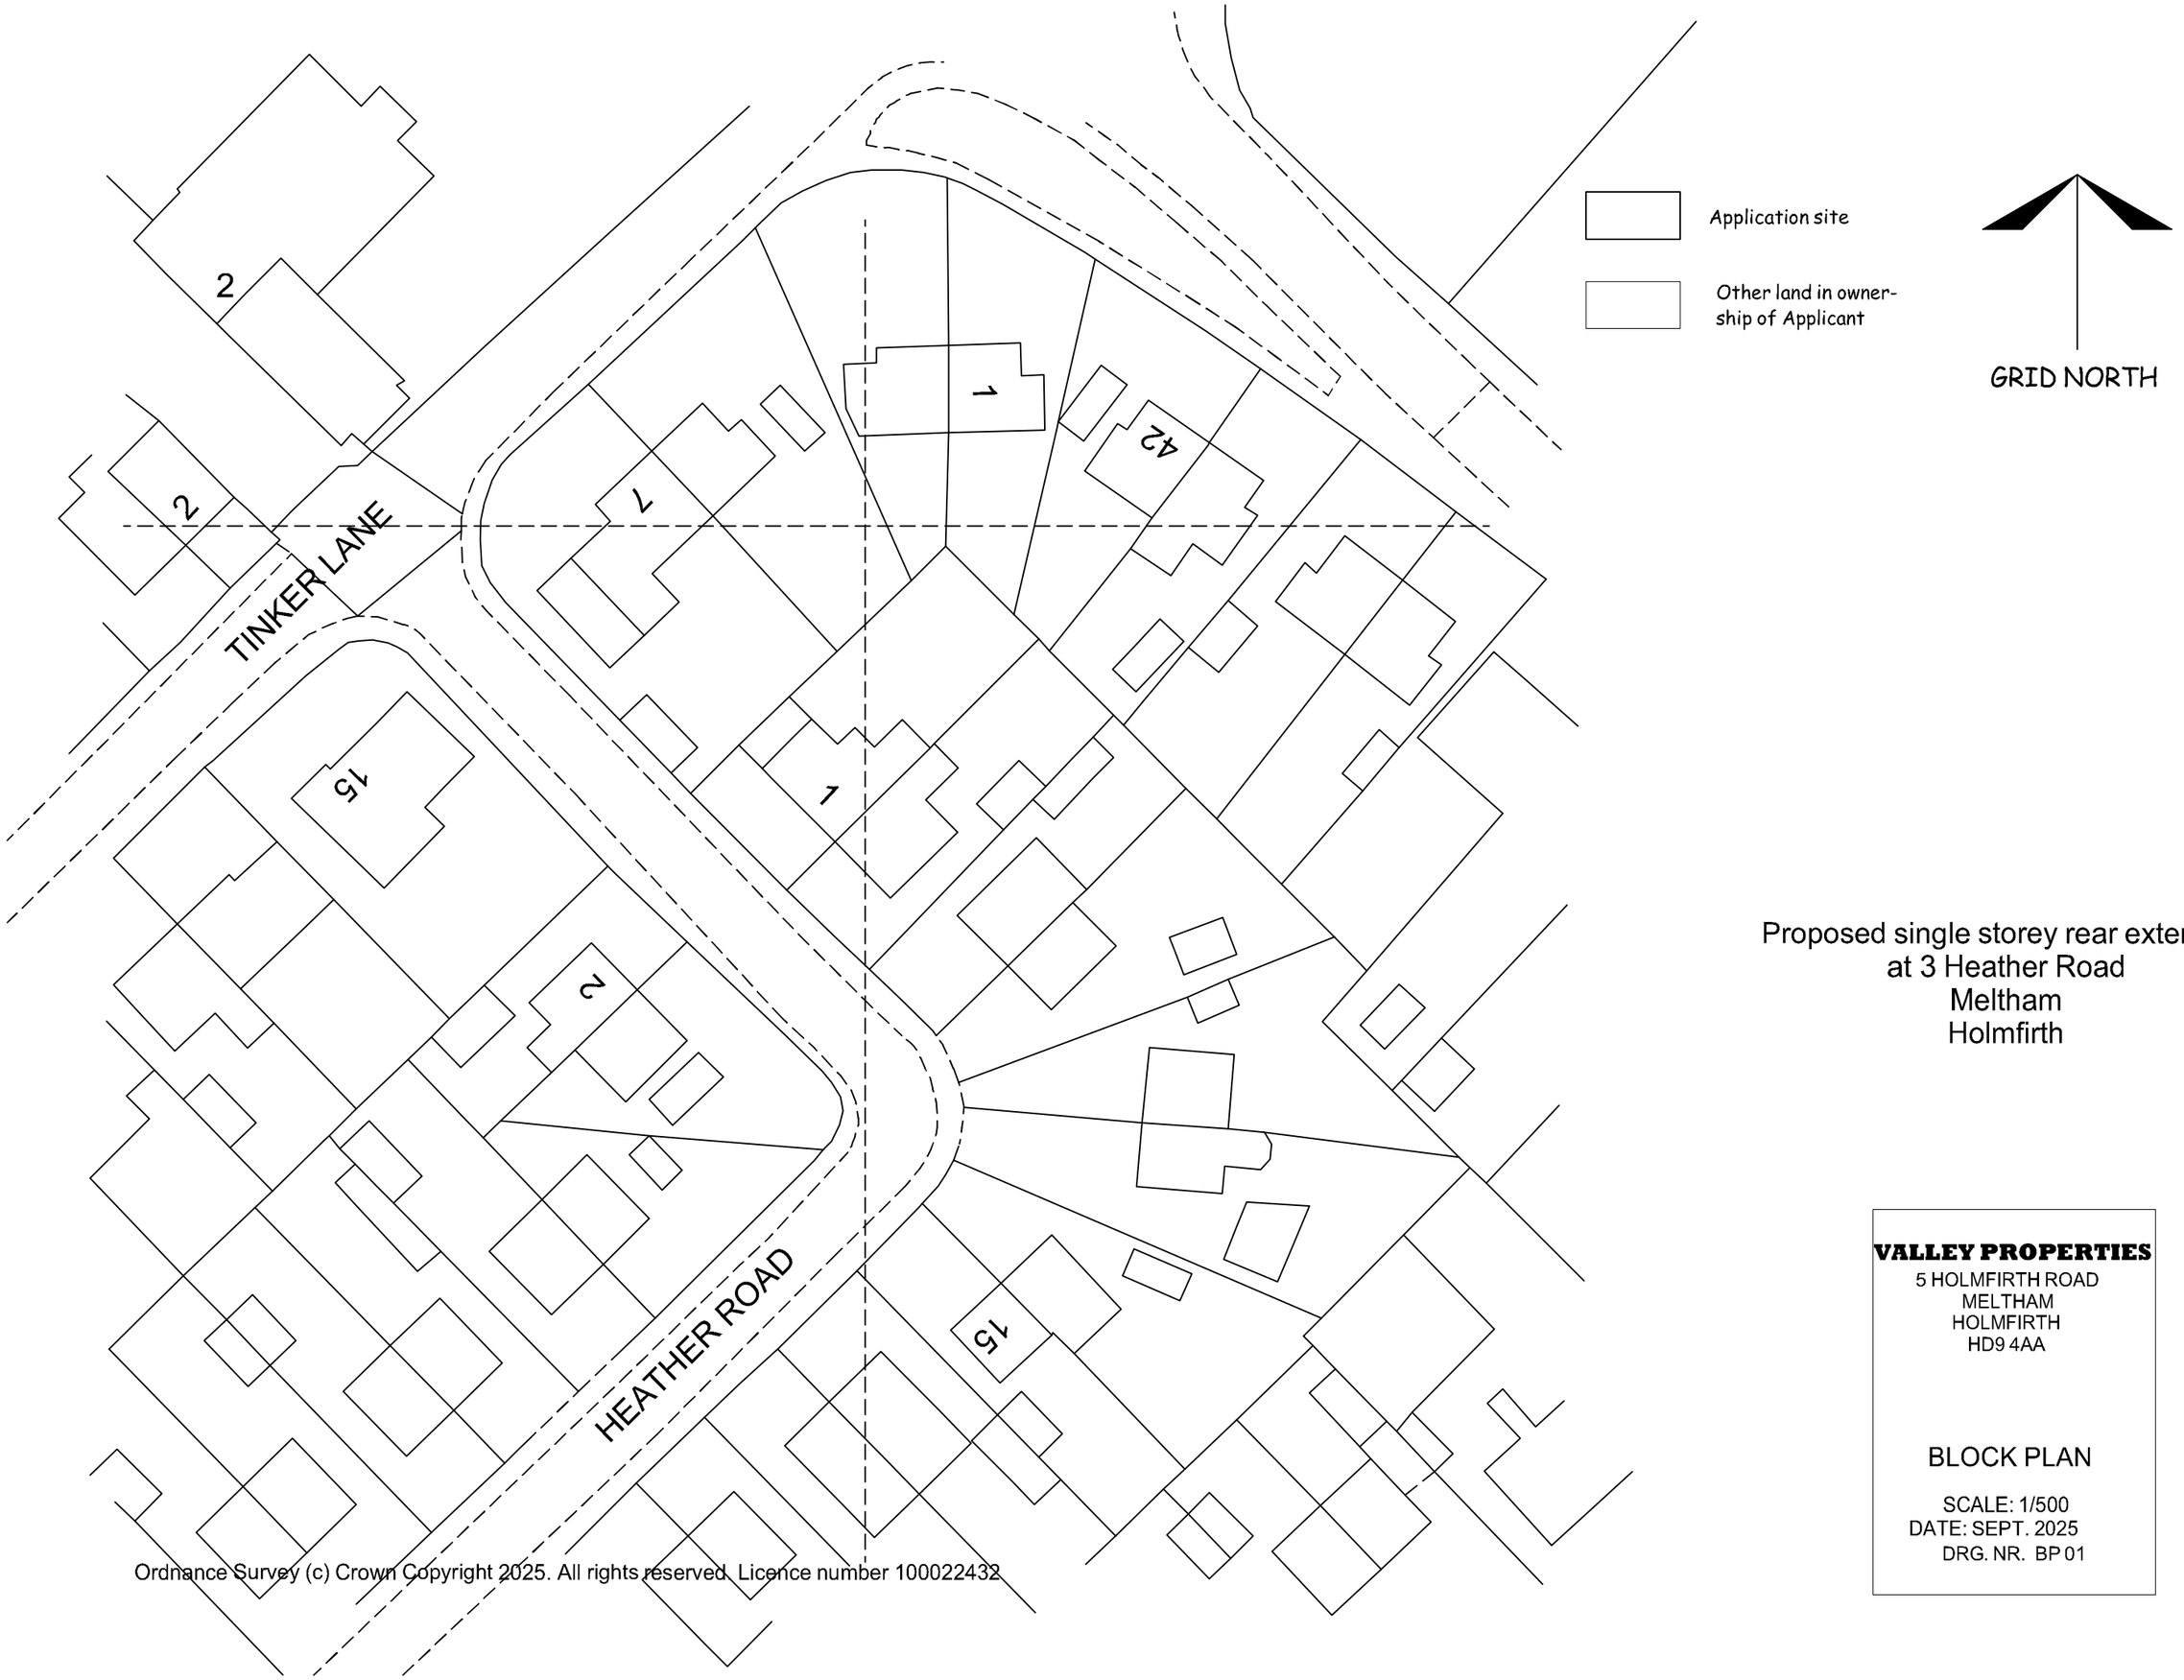

Ordnance Survey (c) Crown Copyright 2025. All rights reserved. Licence number 100022432

Proposed single storey rear extension
at 3 Heather Road
Meltham
Holmfirth

VALLEY PROPERTIES
5 HOLMFIRTH ROAD
MELTHAM
HOLMFIRTH
HD9 4AA

BLOCK PLAN

SCALE: 1/500
DATE: SEPT. 2025
DRG. NR. BP 01