
DISCLAIMER:

- THIS DRAWING IS FOR **PLANNING** PURPOSES ONLY. IT IS NOT INTENDED TO BE USED FOR CONSTRUCTION PURPOSES. WHILST ALL REASONABLE EFFORTS ARE USED TO ENSURE DRAWINGS ARE ACCURATE, NO RESPONSIBILITY OR LIABILITY FOR ANY RELIANCE PLACED ON, OR USE MADE OF, THIS PLAN BY ANYONE FOR PURPOSES OTHER THAN THOSE STATED ABOVE.
- © THE COPYRIGHT OF THIS DRAWING IS HELD BY ***AD DESIGN*** AND NO REPRODUCTION IS ALLOWED IN ANY WAY WITHOUT PRIOR PERMISSION.

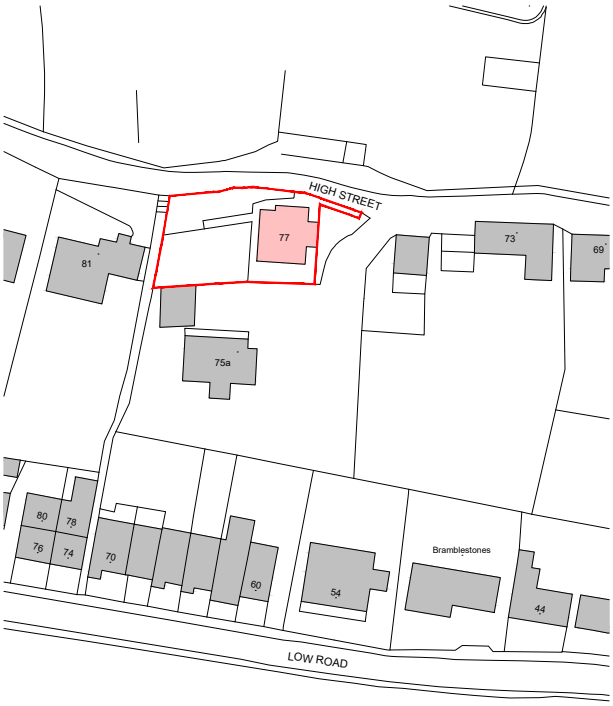

LOCATION PLAN @ 1:1250

Applicant site boundary/area 400m²

Applicant property


Surrounding properties

Denotes mix of small-large sized trees and hedging

N

0 5 10 15 25 50 m

SCALE BAR 1:1250

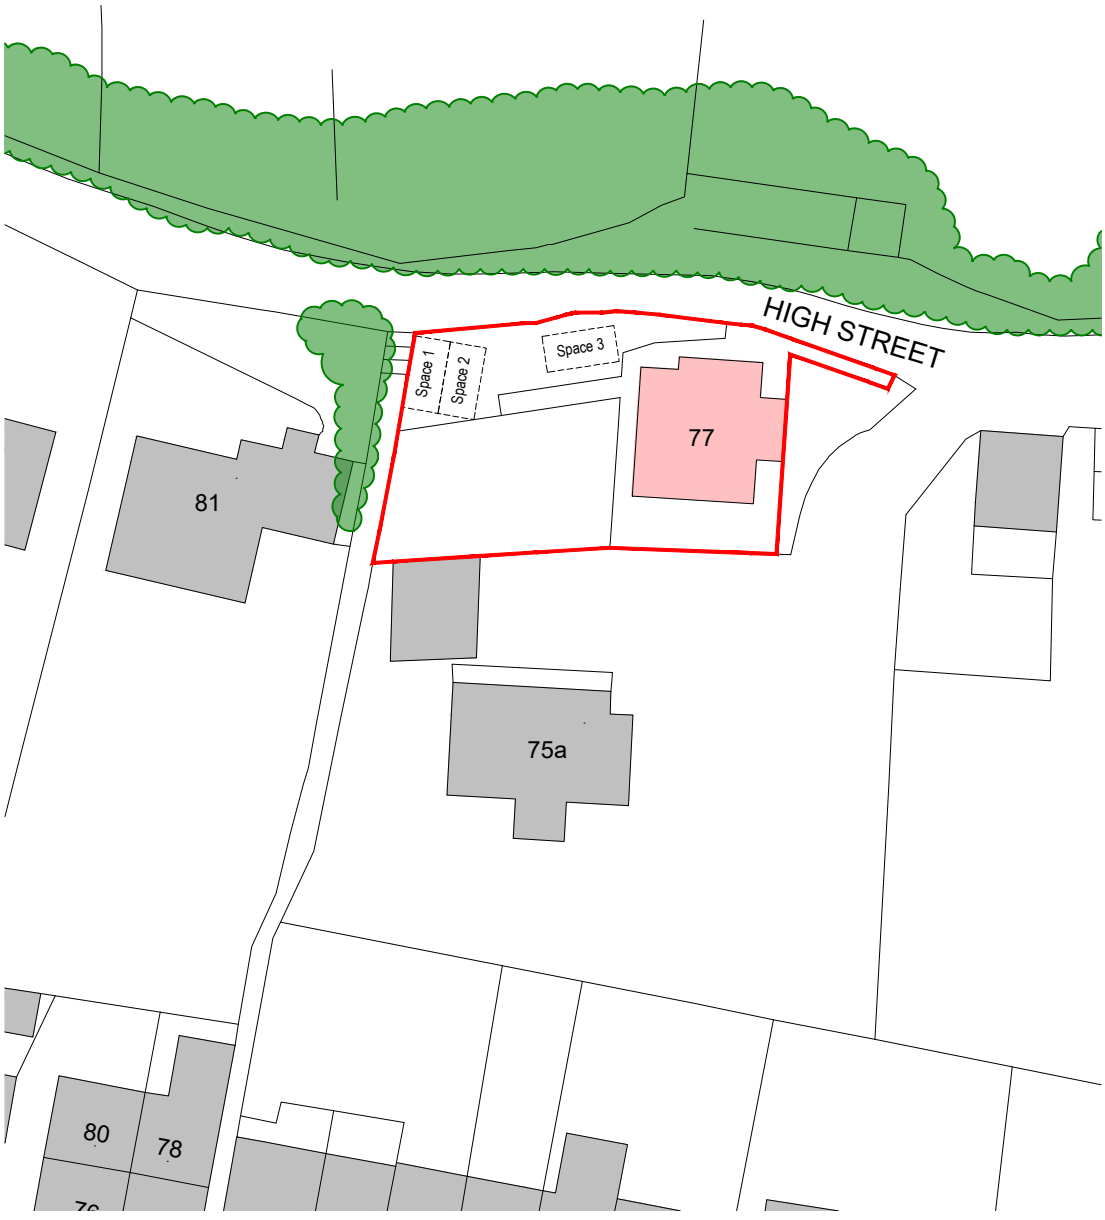

BLOCK PLAN @ 1:500

0 2.5 5 10 15 25 m

SCALE BAR 1:500

Rev.	Description	Ini.	Date
-	-	-	-

Job Information

Drawing Status:
PLANNING

Project:
RESIDENTIAL
RENOVATION WITH R-i-R EXTENSION

Drawing Title:
BLOCK & LOCATION PLAN
EXISTING & PROPOSED

Client Information

GRO PROPERTY LTD
77 HIGH STREET
THORNHILL
DEWSBURY
WEST YORKSHIRE
WF12 0PS

Drawing Information

Drg No.: 25-210-PL-01 Sheet Size: A4
Rev: -
Drawn: APD
Chk'd: APD
Date: 06.08.25
Scale: 1:500 / 1250

Company Information

5 Wessex Close, Standish, Wigan, Gr. Manchester, WN1 2TJ
T: 07709 492694 E: info@ad-design.co.uk W: ad-design.co.uk