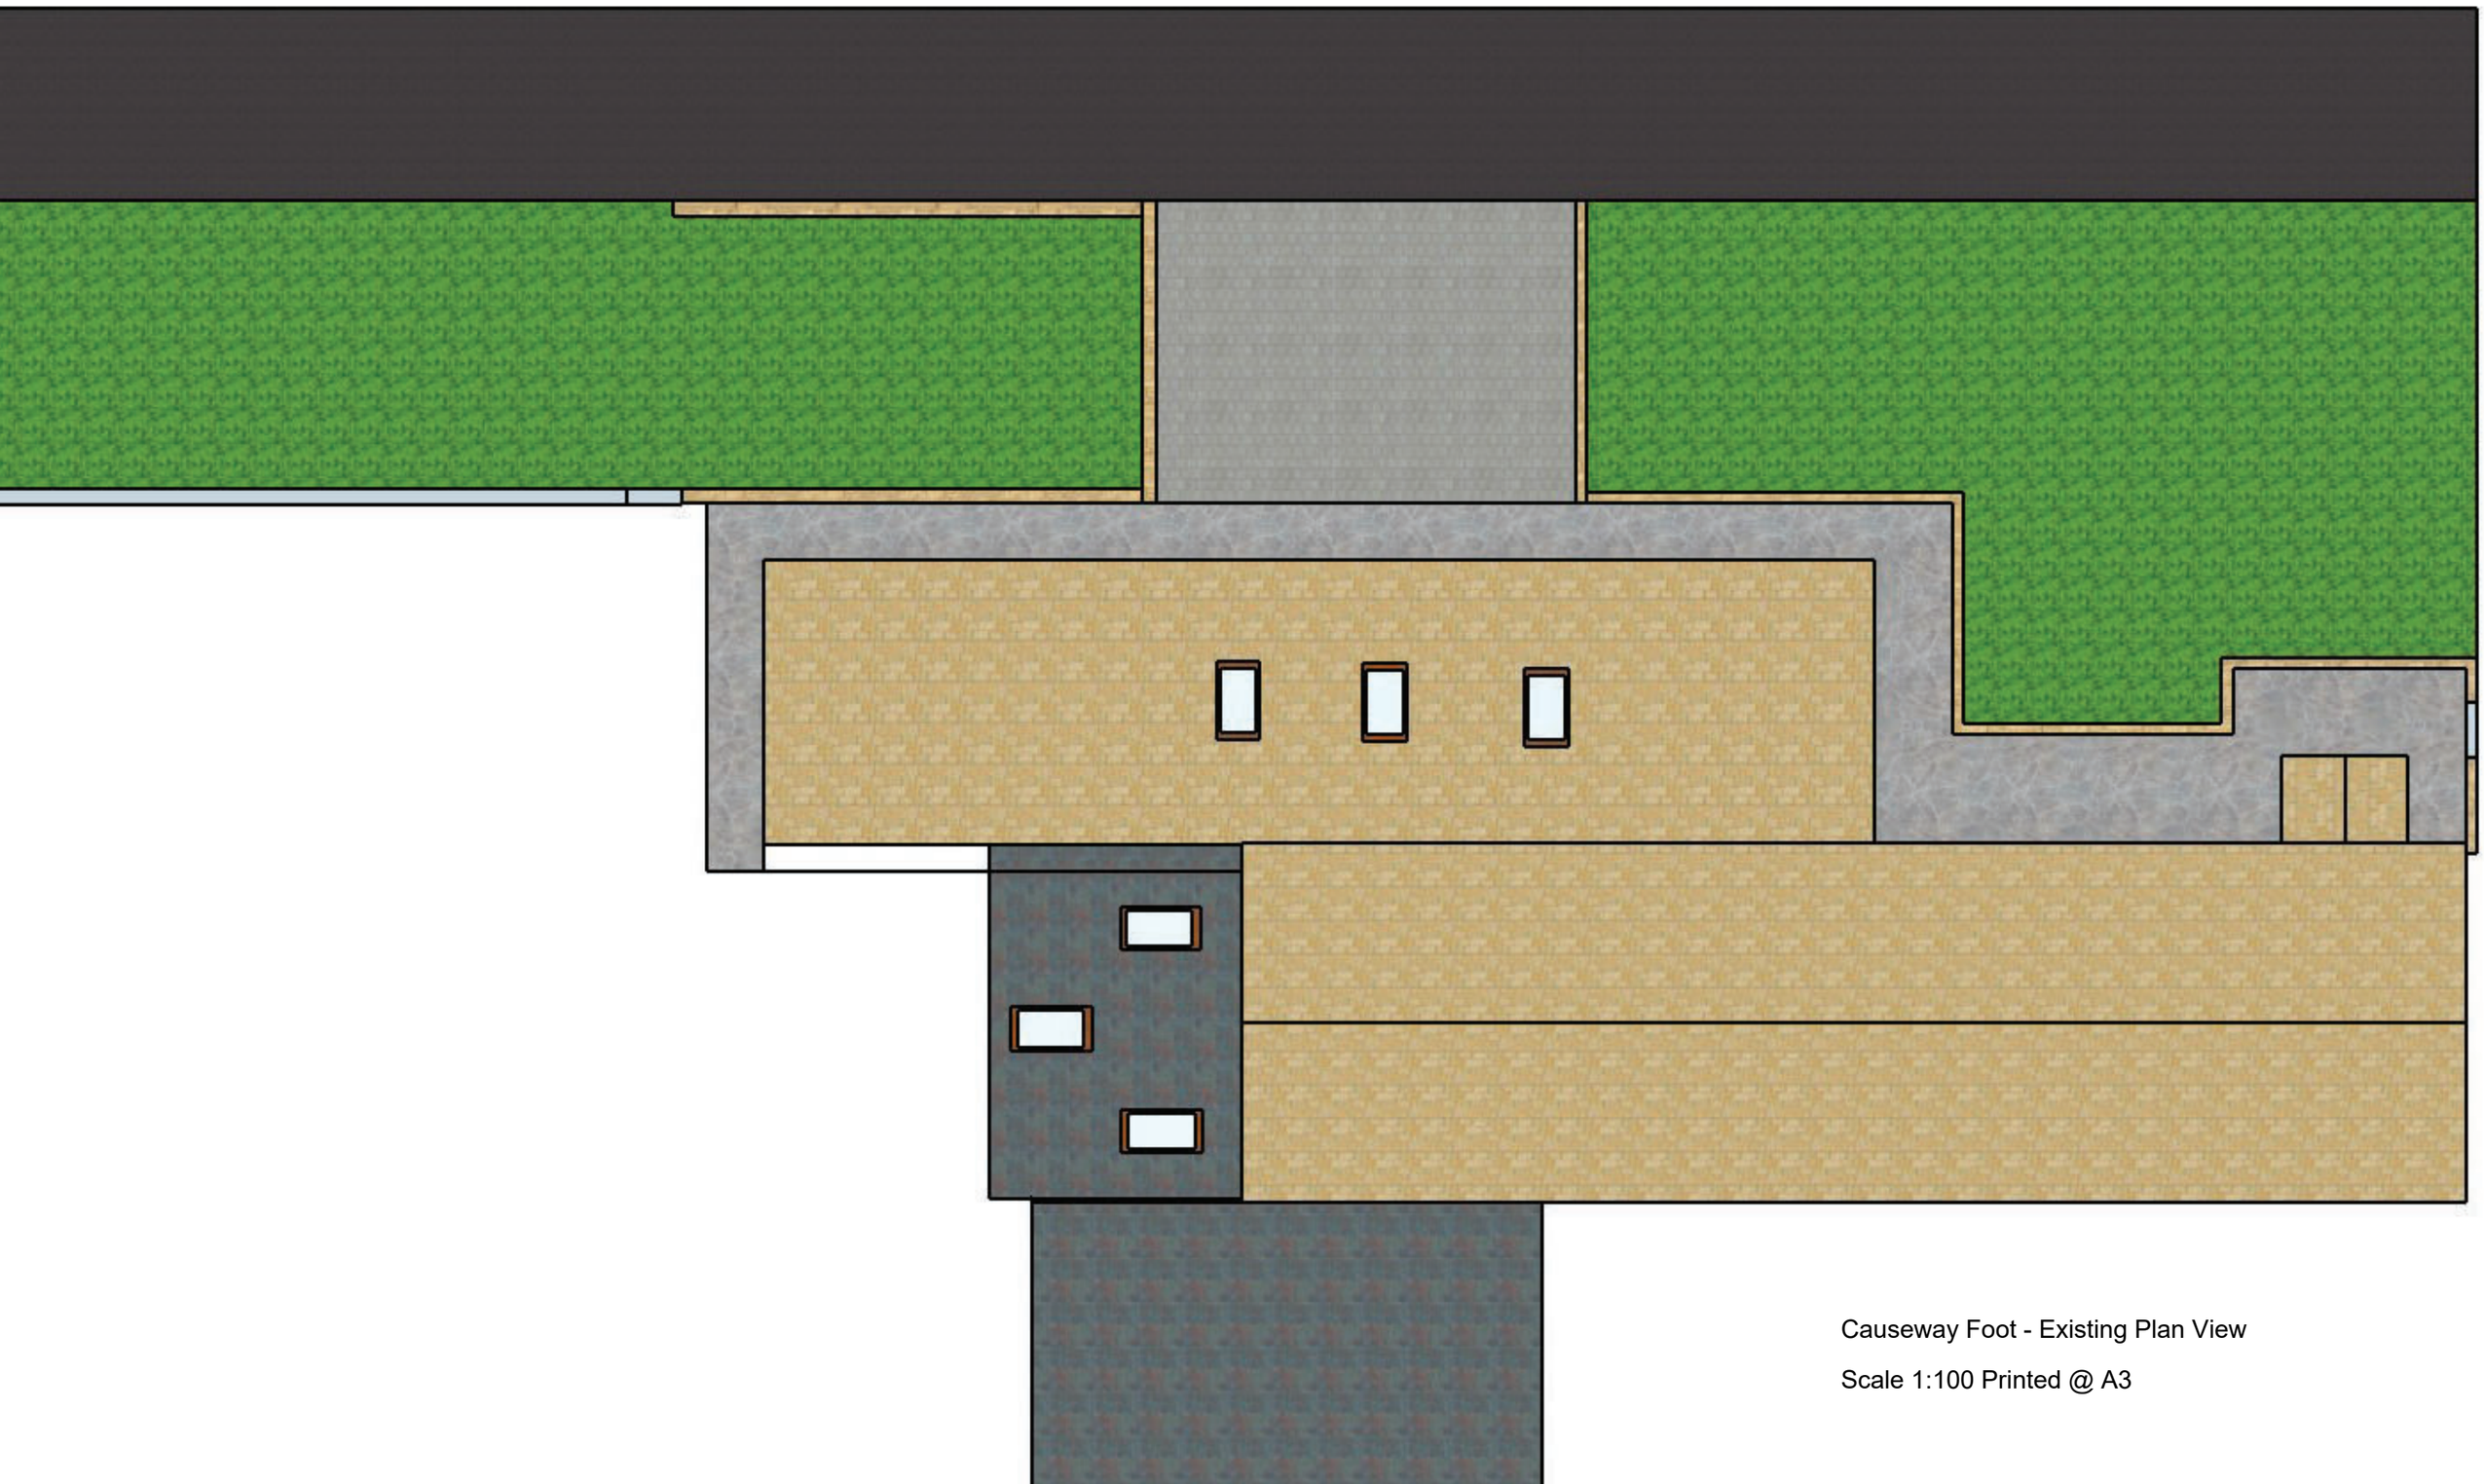


Causeway Foot - Existing Plan View

Scale 1:100 Printed @ A3