Proposed South East Facing Front Elevation
Scale 1:50

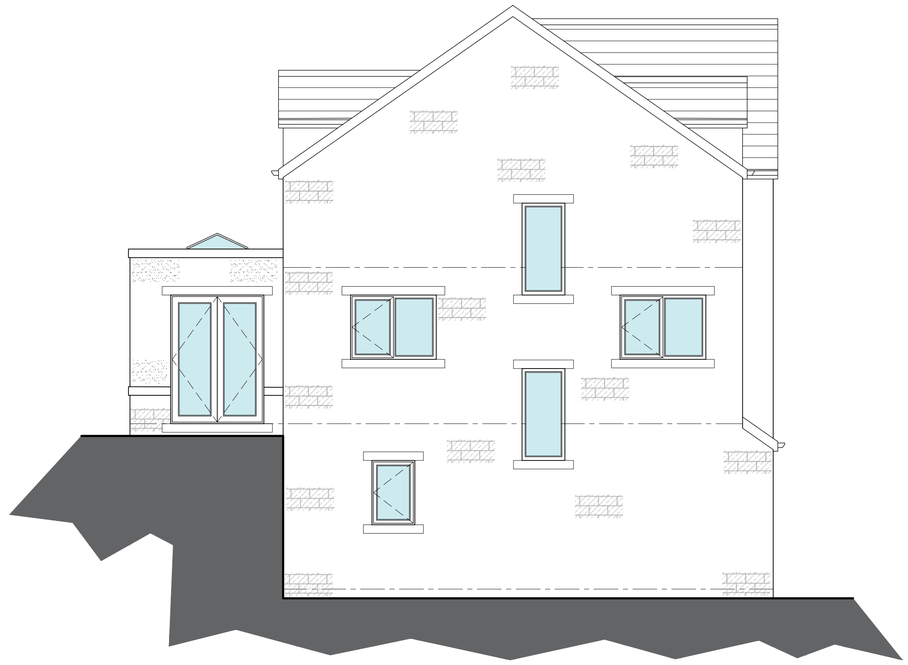

Proposed South West Facing Side Elevation
Scale 1:50

PROPOSED MATERIALS

- MASONRY – COURSED STONE & RENDER
- ROOF TILES – CONCRETE TILE
- DORMERS – STANDING SEAM
- DOORS – GREY COMPOSITE
- WINDOWS – GREY PVCu
- RAINWATER GOODS – BLACK PVCu
- SOFFIT's & FASCIA's – PVCu/TIMBER

Proposed North West Facing Rear Elevation
Scale 1:50

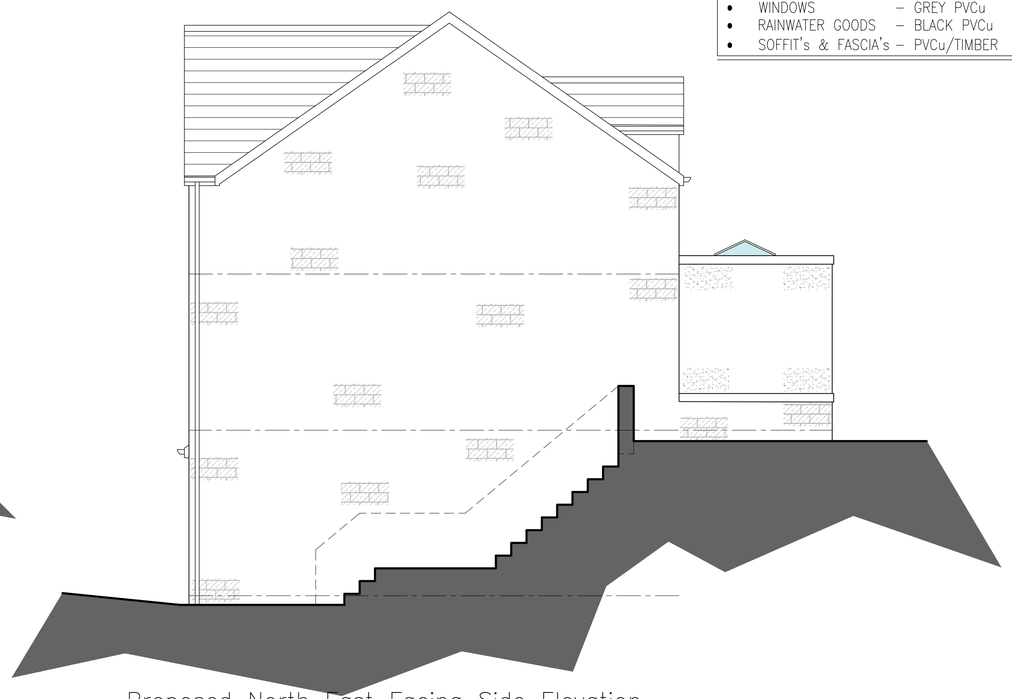

Proposed North East Facing Side Elevation
Scale 1:50

NOTES

1. No dimensions to be scaled.
IF IN DOUBT ASK.

2. All dimensions must be checked and verified on site by the Contractor prior to the commencement of works and Hinchliffe Architecture & Design Ltd. to be notified of any discrepancies.

3. The copyright of these drawings remains the property or Hinchliffe Architecture & Design Ltd. They must not be reproduced in any way without prior written consent from the originator (Hinchliffe Architecture & Design Ltd.)

Rev.	Date	Description
B	24.06.25	LEVELS UPDATED
A	18.06.25	FIRST ISSUE

Status
PLANNING

hinchliffe
architecture & design
Hinchliffe A&D
24 Carr View Road
Hepworth
Holmfirth
West Yorkshire
HD9 1HX
07921 907 162
01484 520 764
info@hinch-architecture.co.uk
www.hinch-architecture.co.uk

Client
FHH DEVELOPMENTS LTD.

Project
274 CUMBERWORTH LANE
DENBY DALE
HUDDERSFIELD
WEST YORKSHIRE
HD8 8QS

Drawing Title
PLOT 2
PROPOSED ELEVATIONS

Scale (at A1): AS SHOWN
Date: JUNE' 2025

Drg. no. 290–25–PL05
Rev. B

10 0 10 20 50 100mm NATURAL SCALE

ORIGINAL DRAWING SIZE 841 x 594