A1

Notes:
1. Setting out to be the responsibility of contractor.
2. Contractor to pay particular attention to pitch of roof and headroom at stairs.
3. Any discrepancies to be reported to Colne Valley Design.

0m	Scale 1:50	4m
0m	Scale 1:100	8m
0m	Scale 1:200	16m
0m	Scale 1:500	40m
0m	Scale 1:1250	100m

(When to scale of original plan bar = 8cm)

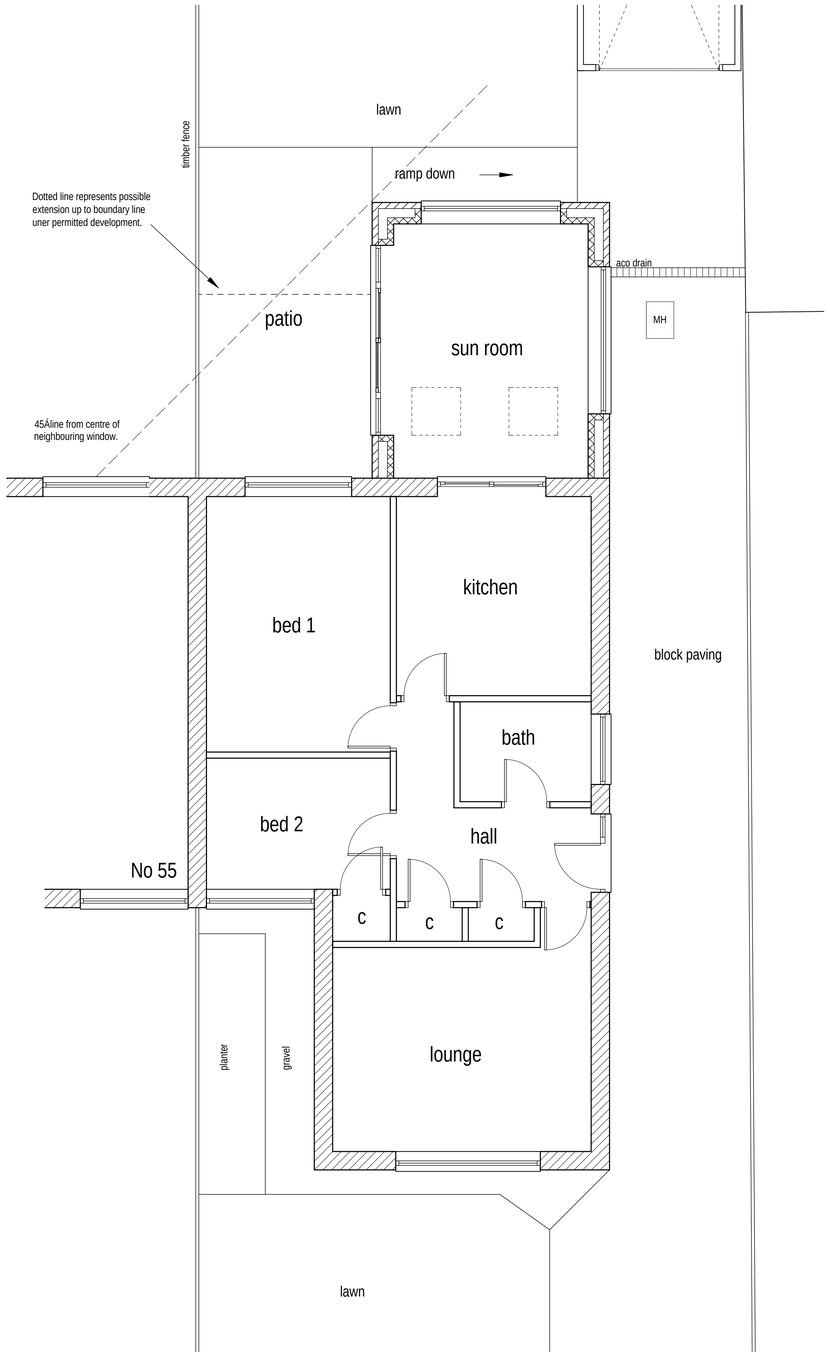

Proposed ground floor layout (1:50)

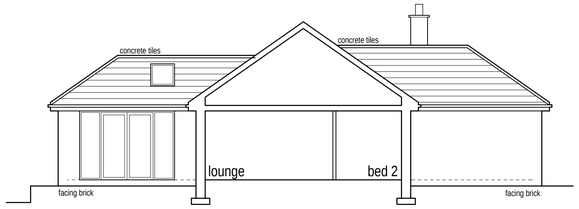

Proposed side/north west facing elevation (1:100)

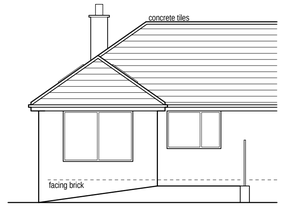

Proposed rear/north east facing elevation (1:100)

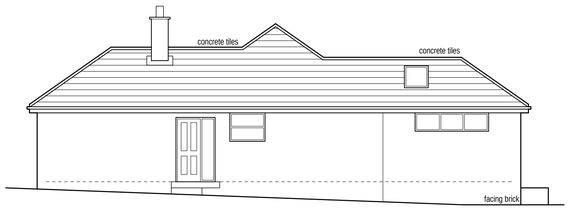

Proposed side/south east facing elevation (1:100)

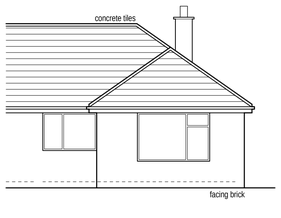

Proposed front/south west facing elevation (1:100)

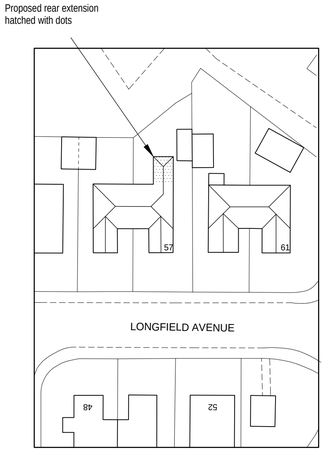

Proposed block plan (1:500).

Colne Valley Design
8 Meadow Lane
Slaithwaite
Huddersfield HD7 5EX

Tel: 01484 842097
Mobile: 07867 803312
E-mail: mitchell@sbhomes.co.uk

Proprietor: S.A. Mitchell

Project
Proposed rear extension.

For
Mr & Mrs C Denton.

Address
57 Longfield Avenue
Golcar
HD7 4BT.

Title
Proposed layouts and elevations.

Job No.	Drawing number	Date
25 J 07.	02.	Sept 2025.