Rev	Date	By	Description
P1	01/02/22	DM	Initial Issue for RIBA Stage 3
P2	16/06/2023	SD	Issued for Stage 4A

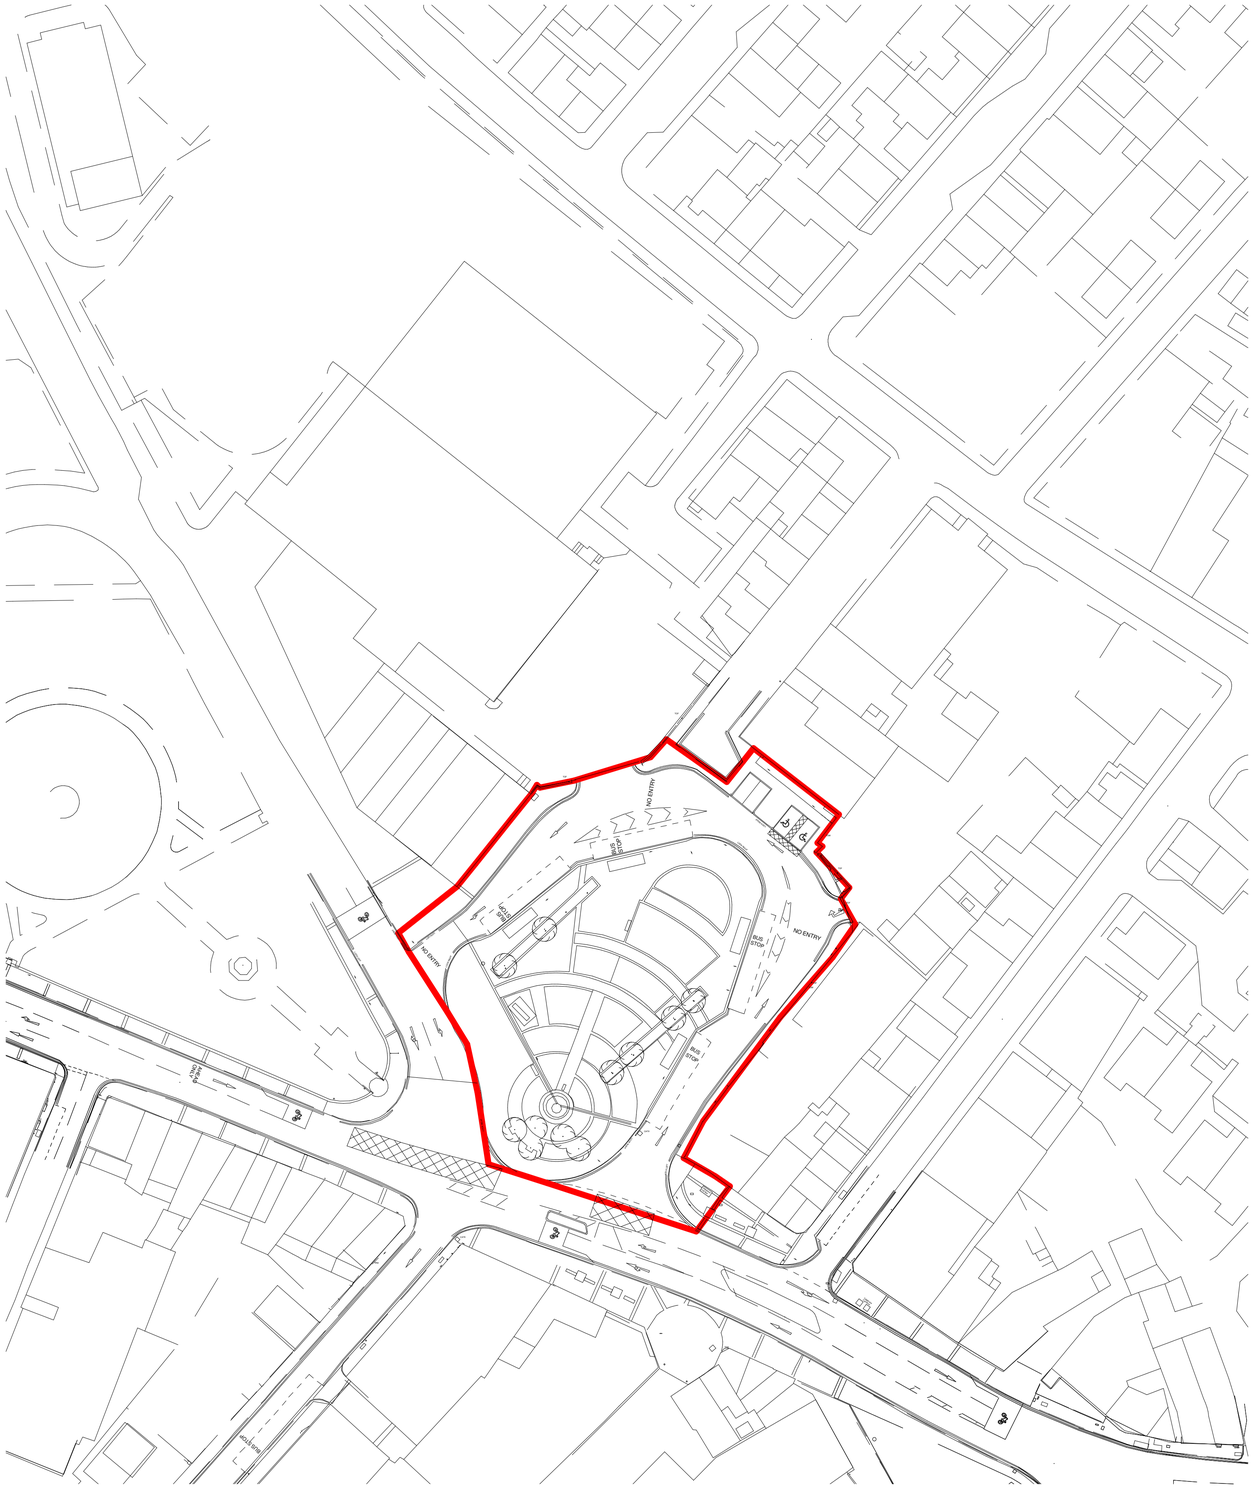

Legend

Red boundary line indicates extent of site

Planning Location Plan

1 : 500

SCALE 1:500

10m 50m

Red Line Boundary based on O/S Data and **NOT** confirmed as the Legal Boundary

This drawing, the works and concepts depicted are copyright of Stephen George + Partners LLP and may not be reproduced or made use of, either directly or indirectly without express written consent. All heights, levels, sizes and dimentions to be checked on site before any work is put to hand.

Kirklees COUNCIL

SGP

Architects + Masterplanners

Prologis House,
Blythe Gate,
Blythe Valley Park,
Solihull, B90 8AH

t: +44 (0)121 711 6929

www.stephengeorge.co.uk

Heckmondwike Bus Station
Royle Fold
Heckmondwike WF16 0HR

Drawing Name:
Location Plan

Drawing Stage: **RIBA Stage 4A**

Status: **S4 - Suitable for stage approval**

SGP File Ref: 20233-SGP-HEK-ZZ-M3-A-200001

SGP Project No:	Date:	Drawn:	Team:	Scale:	Rev:
20-233-003	01/03/22	DM	Leeds	1 : 500 @ A1	**P2**

Drawing Number:

20233-003 SGP - HEK-XX-DR-A- 010001

Project Code- Originator Volume Level Type Role Number