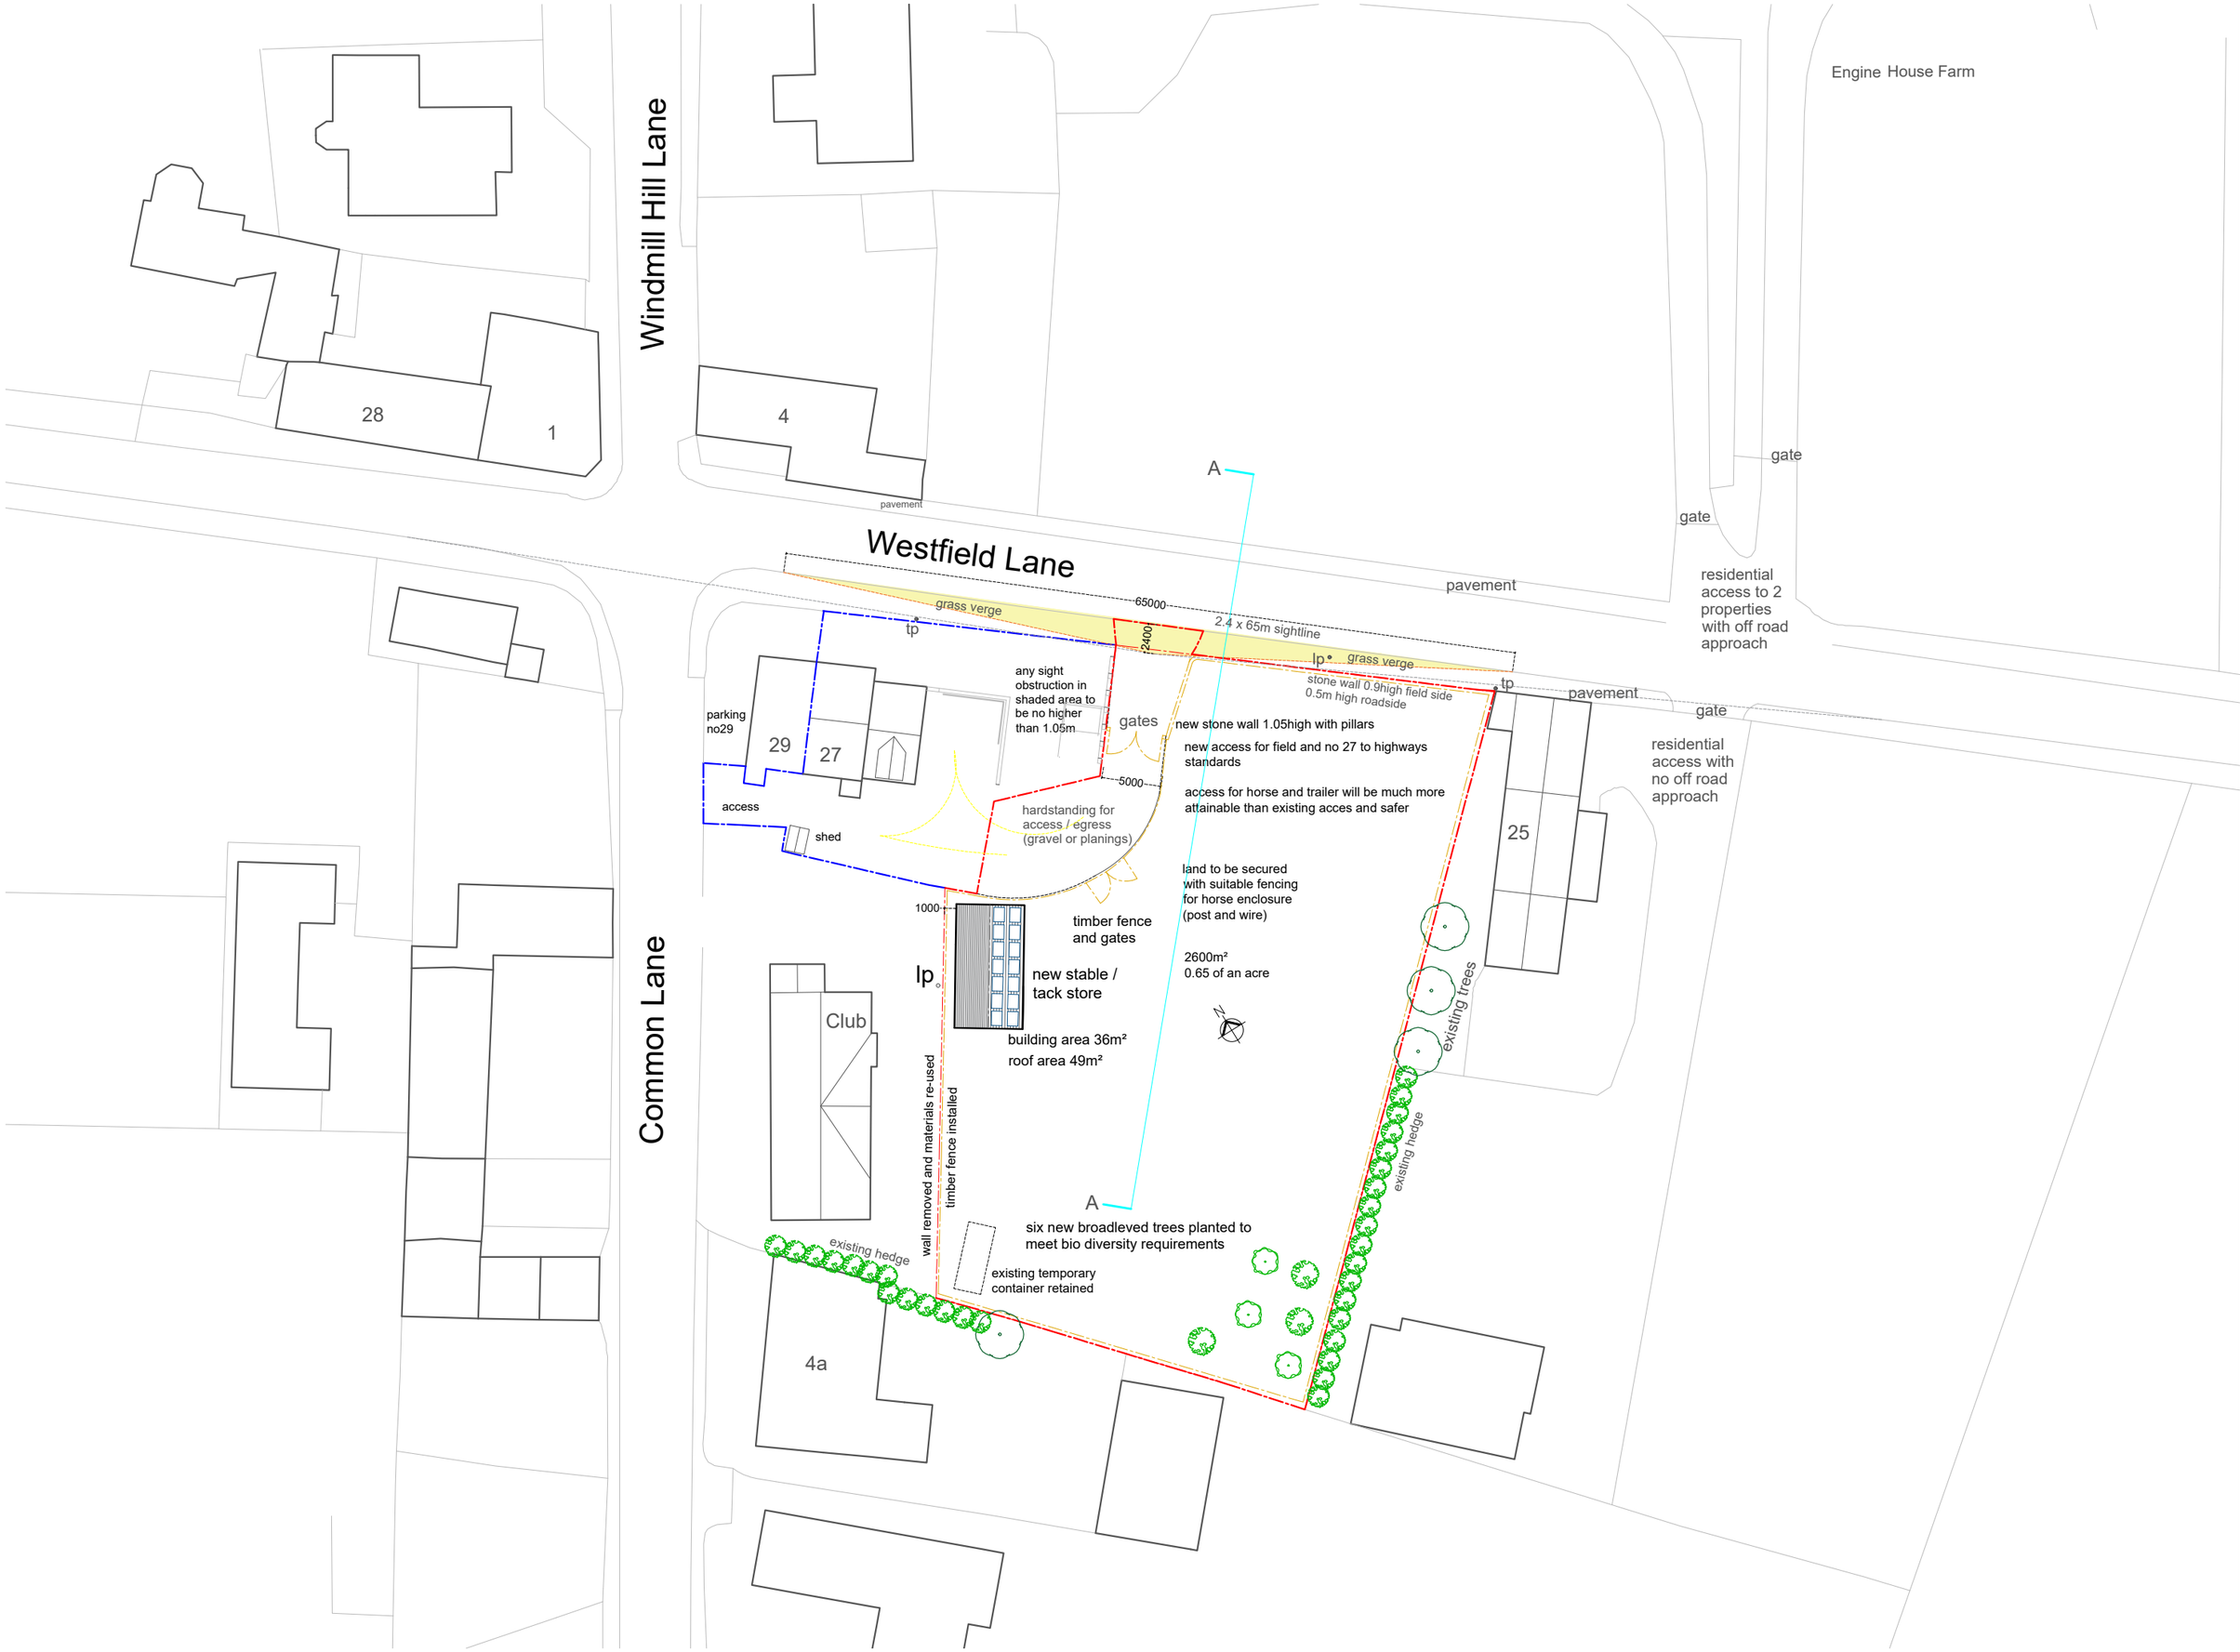

Status: Planning

Date: Aug 2025

Scale: 1:500

Drg No: WL03.#

Title: Proposed Site Plan

Project: Stable and Storage
27 Westfield Lane, Emley Moor HD8 9SZ