

FAP

Fire Alarm Panel

AD

Automatic fire detector

S

Smoke detector

MC

Manual Call Point

SB

Sounder beacon

ELF

Emergency light-fitting
(Fluorescent Downlight or luminaire)

EEL

Emergency Exit Light c/w legend (directional)

W

9-litre water fire extinguisher

D

Dry powder fire extinguisher

CD

Carbon Dioxide fire extinguisher

F

Foam fire extinguisher

WC

Wet chemical extinguisher

FB

Fire Blanket

SD

Self closing Fire door

FE

Fire Exit door



NEW STORE (PARTIAL BATHROOM)

- Remove all waste & water services, strip out sanitary ware and leave in a clean & tidy state

- New fire alarm smoke detector & audible sounder

- 1 no new wired and connected non-maintained slave emergency light unit.

- Relocated water cylinder to be positioned in new store room

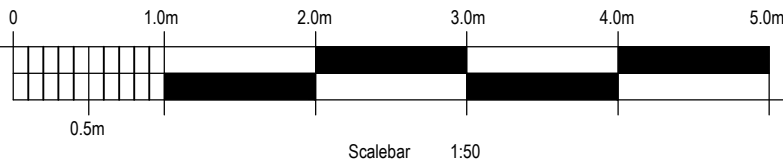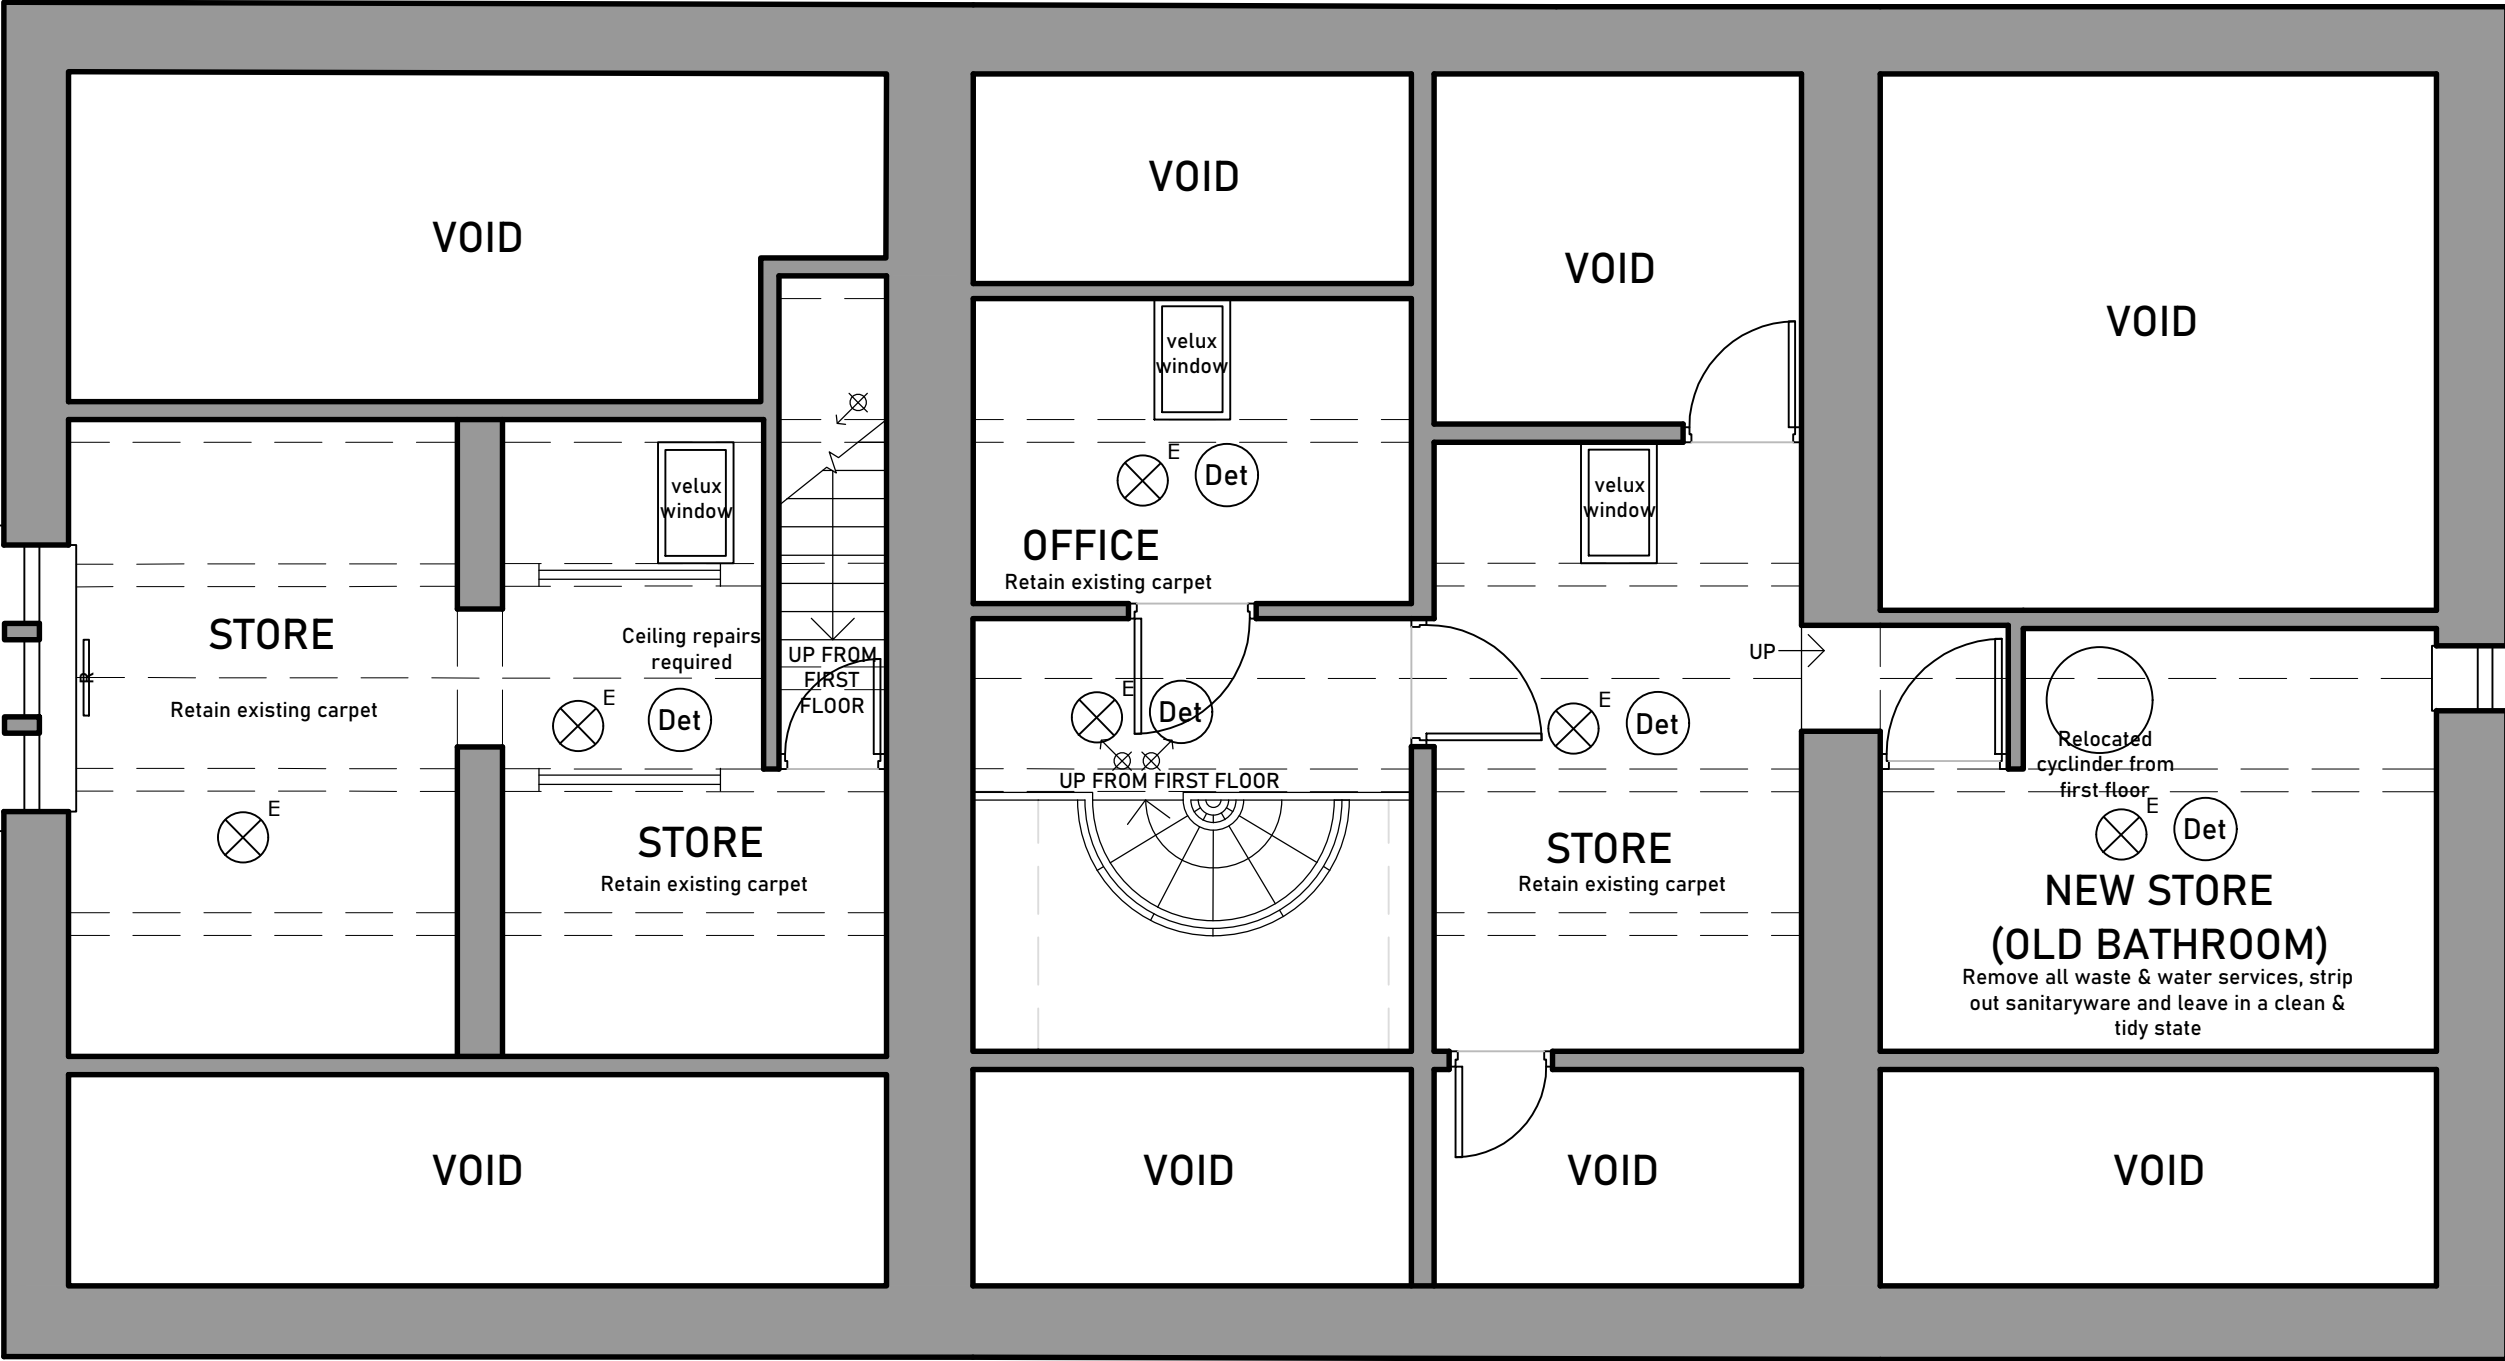

PLEASE NOTE SECOND FLOOR HAS NOT BEEN SURVEYED

Copyright
This drawing and design and all the information contained therein is the sole copyright of SODA Ltd, and reproduction in any form is forbidden unless permission is obtained in writing.

No dimensions to be scaled from this drawing. All Contractors must visit site and be responsible for taking and checking all dimensions relative to this work. The Designer must be advised of any discrepancies in writing.

Revision:
Rev A: Reduced scope of works to suit cost document works. Strip out works only to partial bathroom to form new store including new fire detector and emergency lighting 29.04.25 ADM
Rev B: Shown relocated hot water cylinder from first floor in new store room. 15.05.25 ADM

Job title: Butchers Arms, 38 Town Gate, Hepworth, Holmfirth, HD9 1TE	Scale: 1:50 @A1	Date: MAR'25	Drawn by: OPP
	Drawing title: Proposed Second Floor Layout	Client: Trust Inns	Drawing Number: 14/75/202B

The Studio, Sovereign House,
Wakefield WF2 8EF
01924 372654 studio@sodagroup.co.uk

