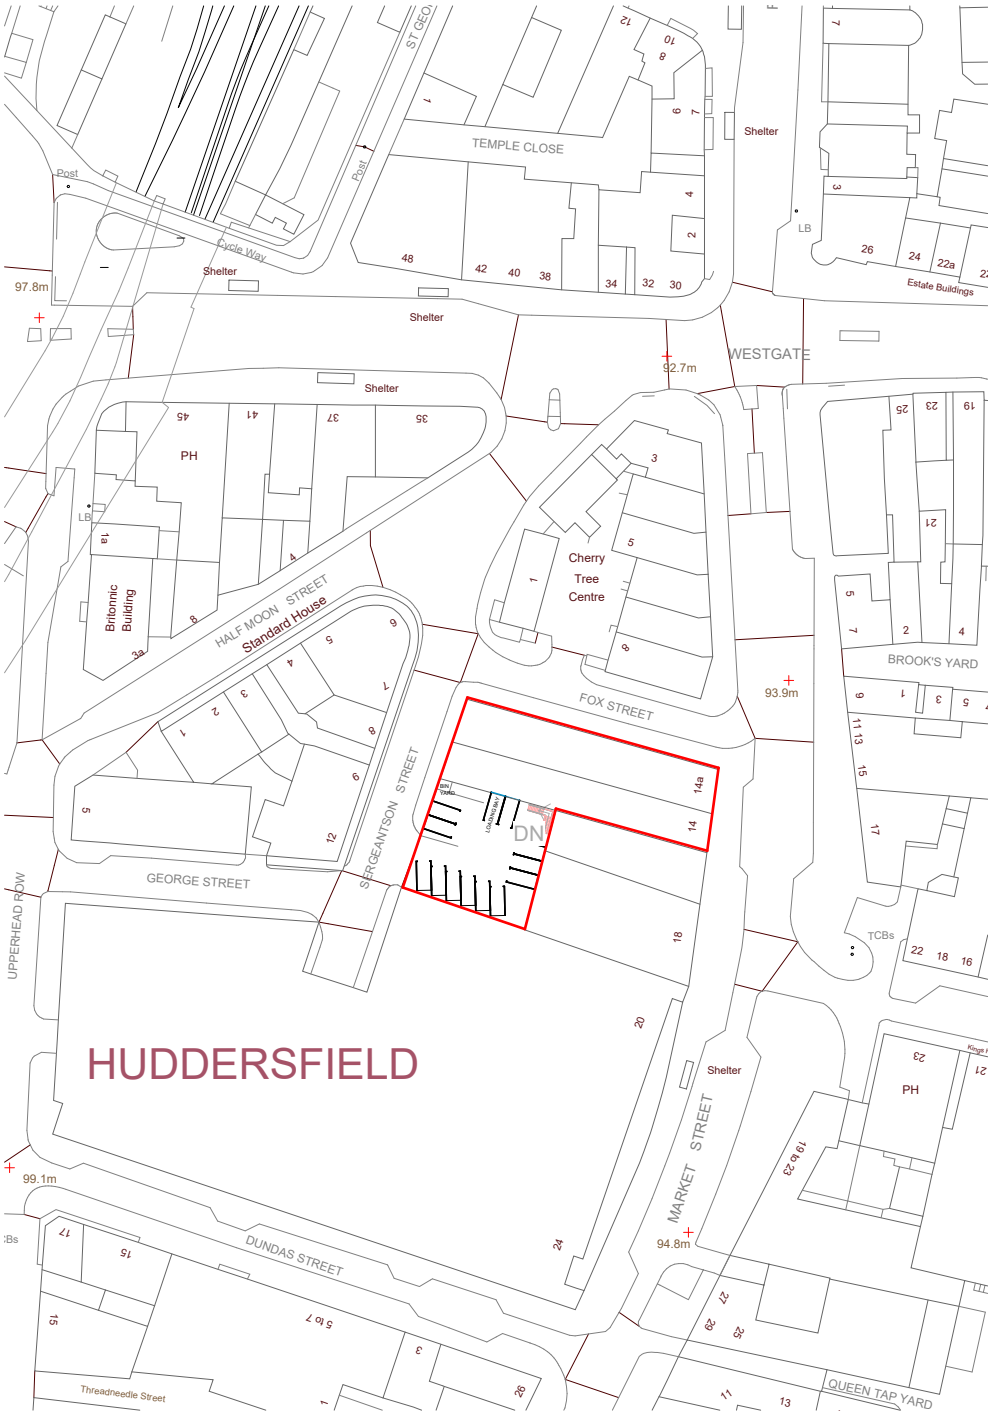

SITE BOUNDARY

1 SITE PLAN

1 : 1250

HAMOND PROJECTS	PROJECT HOME HUDDERSFIELD	CLIENT HOME LTD		
		Date Issue Date	Project Number Project Number	Scale (@ A4) 1 : 1250	REV
	SHEET SITE LOCATION PLAN	Drawn by J.O.	DRAWING NUMBER A112	
		Checked by Checker		

09/10/2025 09:33:45