this drawing is copyright and must not
be reproduced without written permission
do NOT SCALE - if in doubt ask

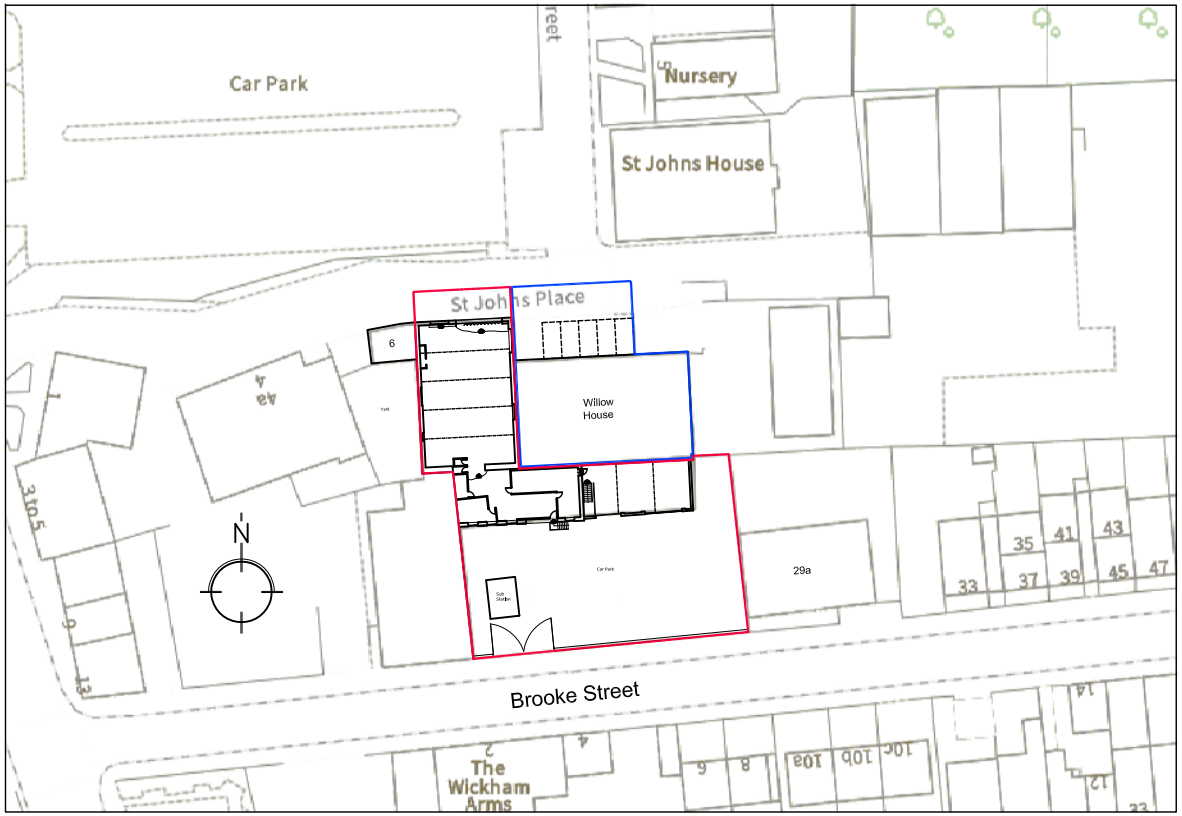

MARK	DATE	REVISION

FORWARD PLANNING & DESIGN LTD
566 Heaton Road
Heaton
Bradford
BD9 4DQ
West Yorkshire
Tel/Fax: 01274 821143
Mobile: 07813 953886
Email: jeholmes@blueyonder.co.uk

CLIENT
The Willow SSAS

PROJECT
Park House Brooke Street, Cleckheaton
BD19 3RY

DWG TITLE
Location Plan

DATE Feb 25	DRAWN BY JEH	DRAWING NO.
SCALE 1:1000@A4	CHECKED BY	1646/01