This drawing and its content and any associated documents are copyright of Forward Planning & Design Ltd and must not be used, reproduced or amended without prior consent.
This drawing is not a working drawing and is for the purposes of obtaining Planning and or Building Regulations Approvals.
The Main Contractor should inform us of any discrepancy on or between this drawing and any other related document.
Boundaries, angles and dimensions are to be checked by the main contractor prior to work commencing. Written dimensions only to be used from this drawing. Do not scale - If in doubt ask.

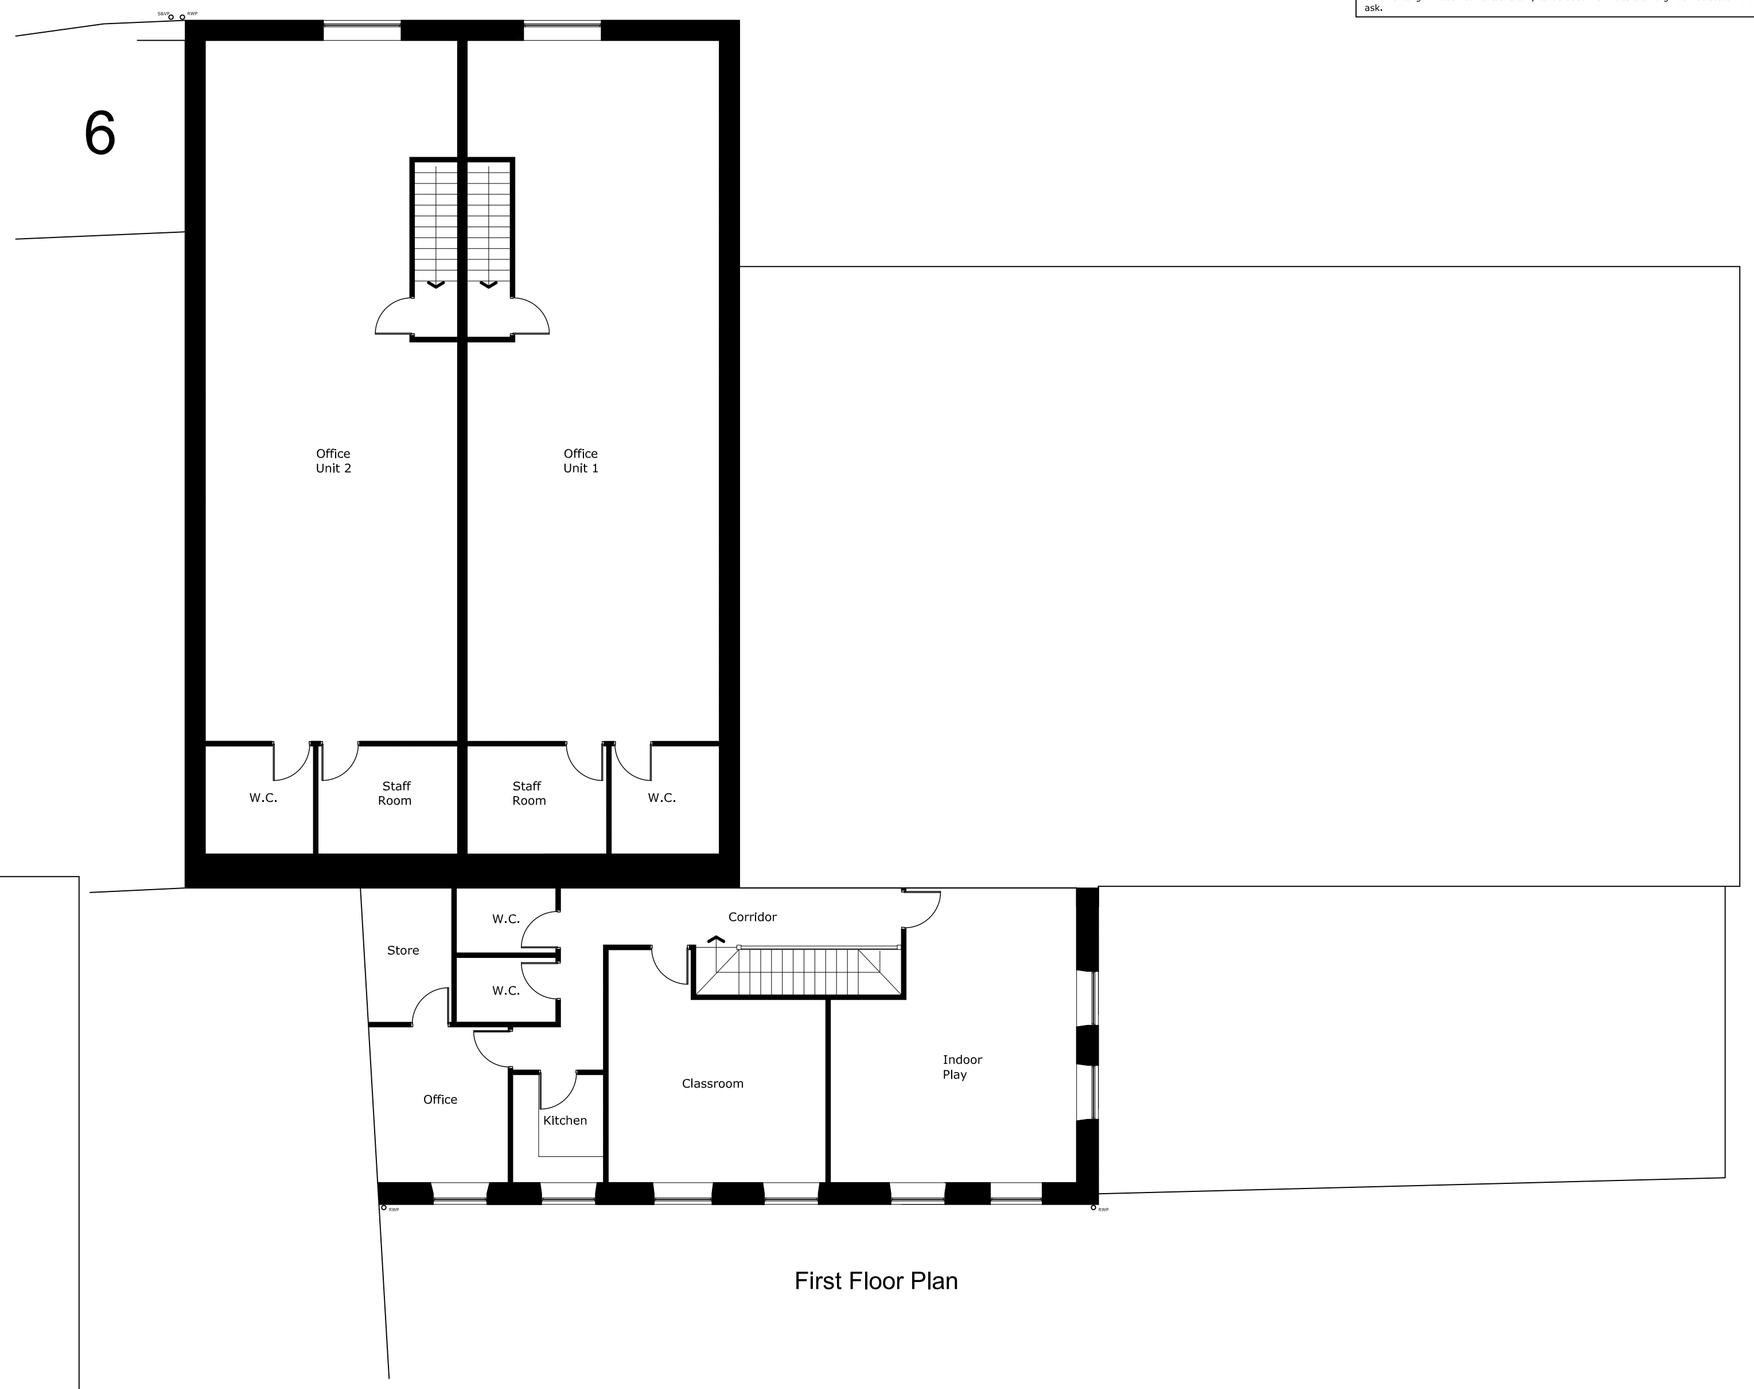

First Floor Plan

MARK	DATE	REVISION

FORWARD PLANNING & DESIGN LTD
566 Heaton Road
Heaton
Bradford
BD9 4DQ
West Yorkshire
Tel/Fax: 01274 821143
Mobile: 07813 953886
Email: jeholmes@blueyonder.co.uk

CLIENT
The Willow SSAS

PROJECT
Park House, Brooke Street, Cleckheaton
BD19 3RY

DWG TITLE
Floor Plans
as Proposed

DATE July 25	DRAWN BY JEH	DRAWING NO.	
SCALE 1:100@A1	CHECKED BY	1646/04	