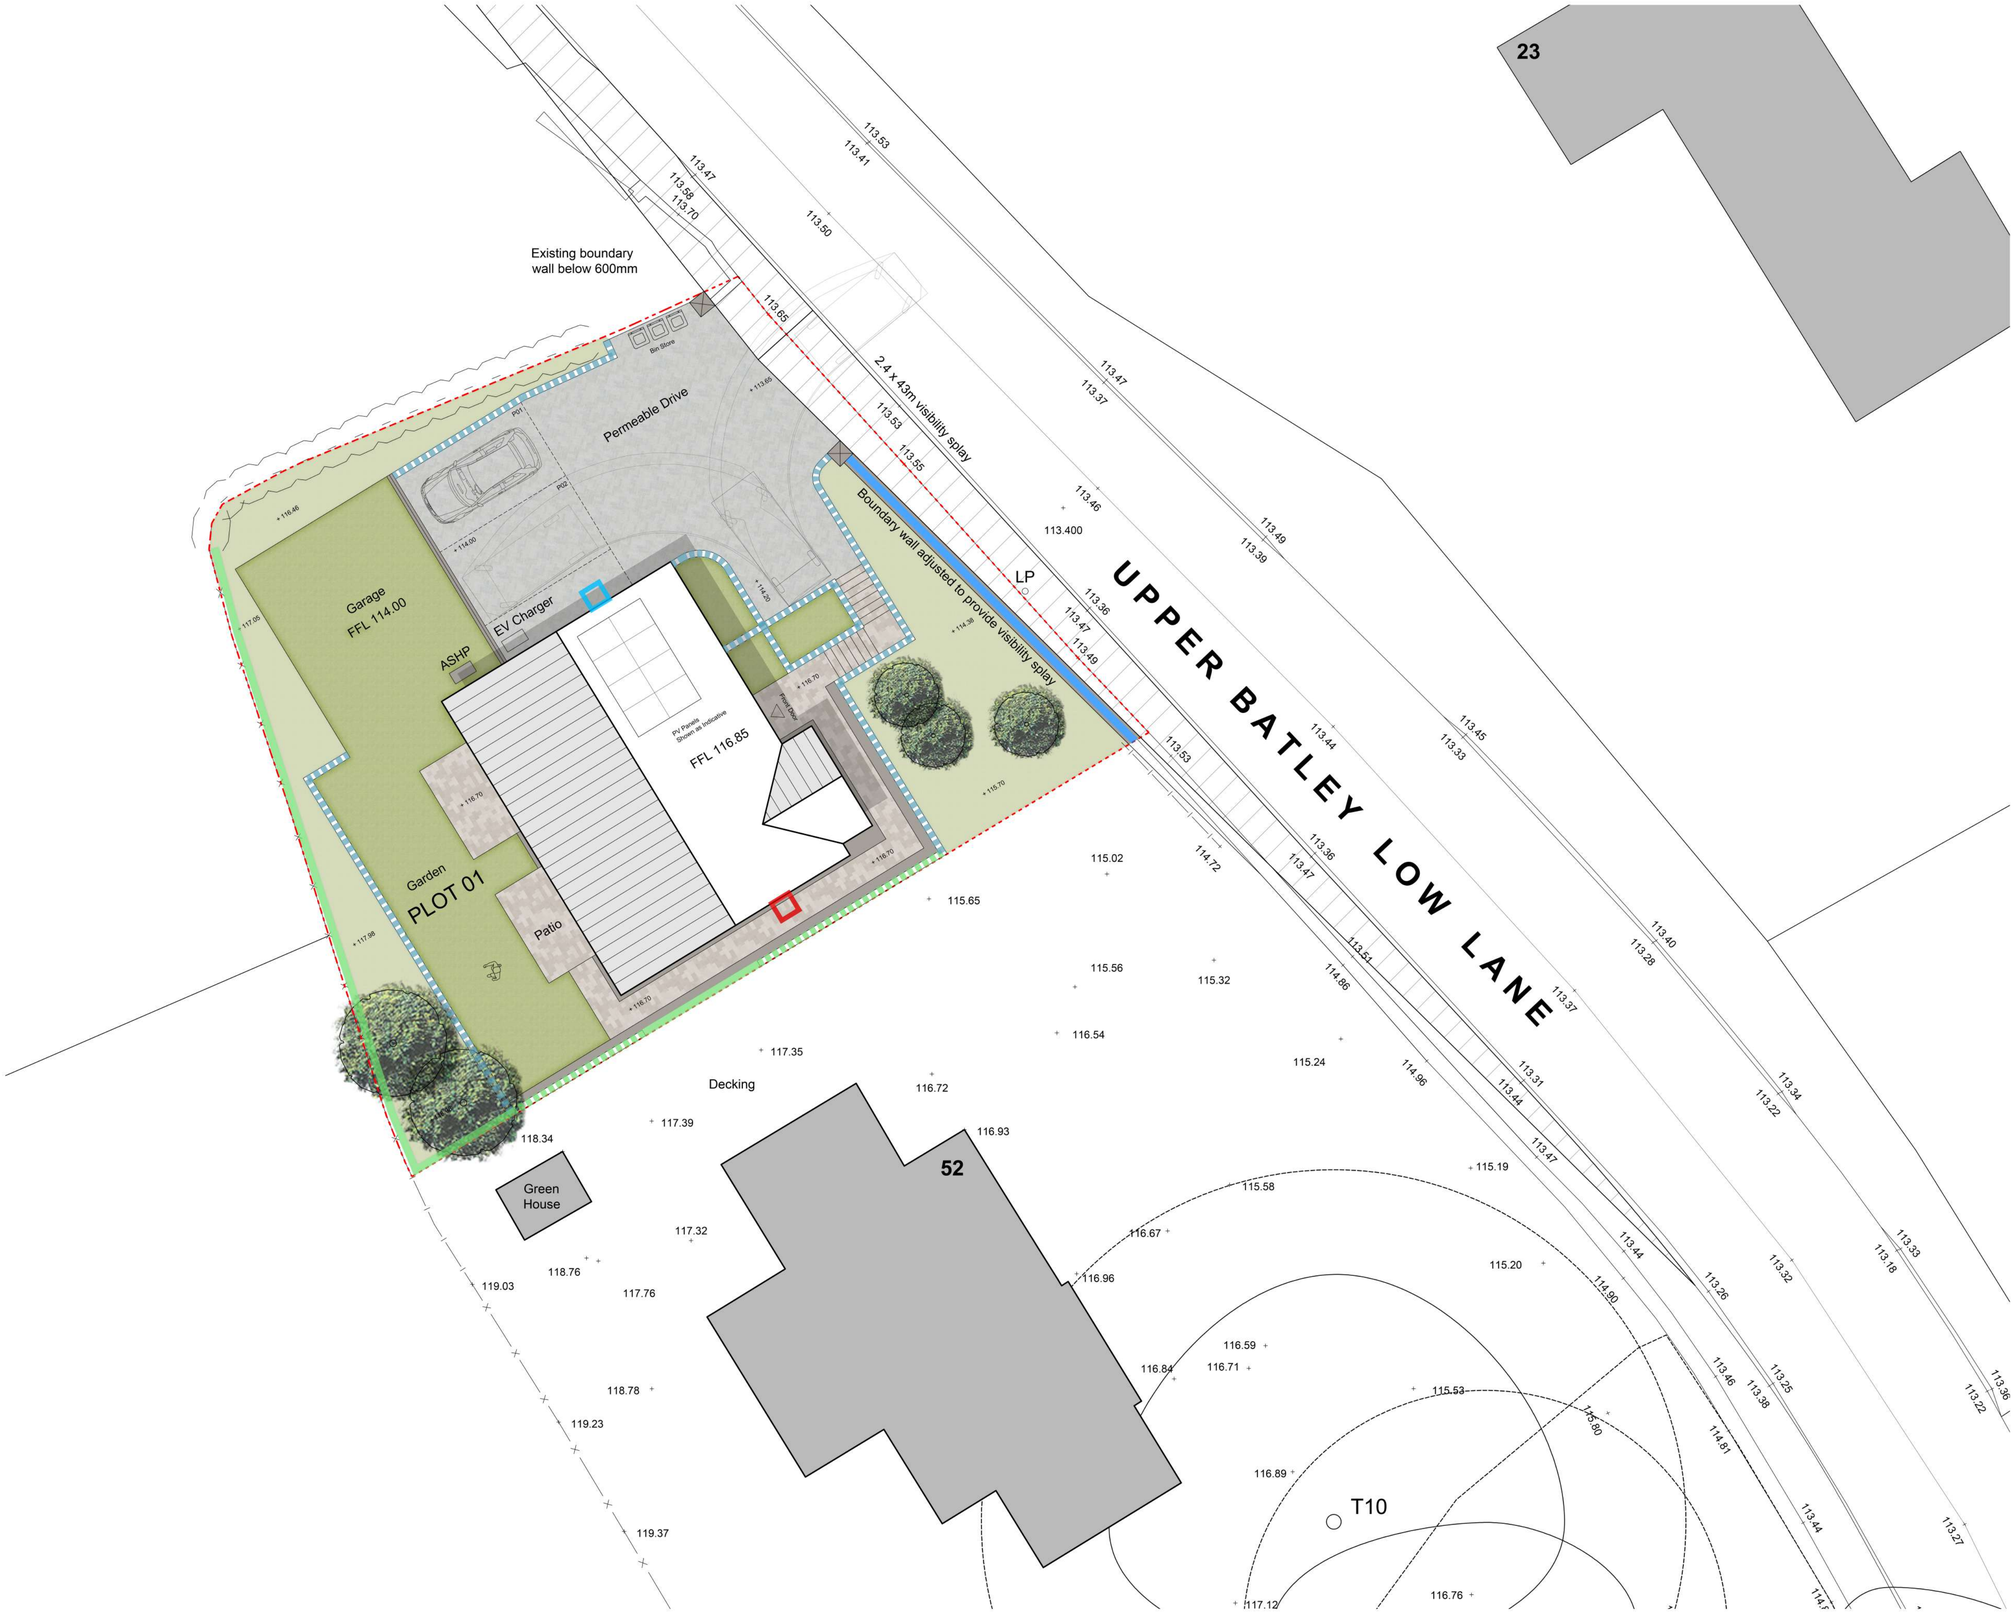

BOUNDARY TREATMENT AND LANDSCAPE 1:100@A1

"For the purposes of Planning Consent the following applies to any copy of this drawing made by the Local Authority:

This copy has been made by and with the authority of the person required to make the plan and drawing open to public inspection pursuant to Section 47 of the Copyright, Designs and Patents Act 1988. Unless that Act provides a relevant exception to copyright, the copy must not be copied without the prior permission of the copyright owner. If any copy is made under the authority only the whole drawing including the copyright holder's name and this notice, is to be copied."

Drawn Scale 1:100

00m 02m 05m 10m

N

KEY

New Trees

Bat Box
1FD Schwegler Bat Box (or a comparable design)

Bird Box
Vivara Pro Seville 32mm WoodStone Nest Box

Dry stone wall re-built

Hit and miss timber fencing 1800mm

Hit and miss timber fencing above stone retaining wall

Stone retaining wall

Walling Materials
Natural Regular Coursed Stone

Roofing Materials
Thin Edged Concrete Tile: Sandtoft TLE
Construction: Glass fibre reinforced concrete
Colour: Dark Grey
Slate Vents where required with ridge tiles to match with slates

Issue Purpose: PLANNING APPLICATION

AHJ architects
The Courtyard
12a Commercial Road
Skelmanthorpe
Huddersfield
HD8 9AA
t | 07968944840
e | info@ahjarchitects.co.uk
www.ahjarchitects.co.uk

AHJ architects

Client Mr Hartley

Project 2616: Upper Batley Low Lane: Reserve Matters

Title Boundary Treatment and Landscape

-

Drawing Number 2616 – D – 20 – 005

Revision –

Issued From

Date	September 2025
Scale	1:100 @ A1
Drawn	BH
Auth	BH

Do not scale from this drawing. Work to figured dimensions, and any discrepancy to be reported to the Architect.

Refer to larger scale drawings where available.