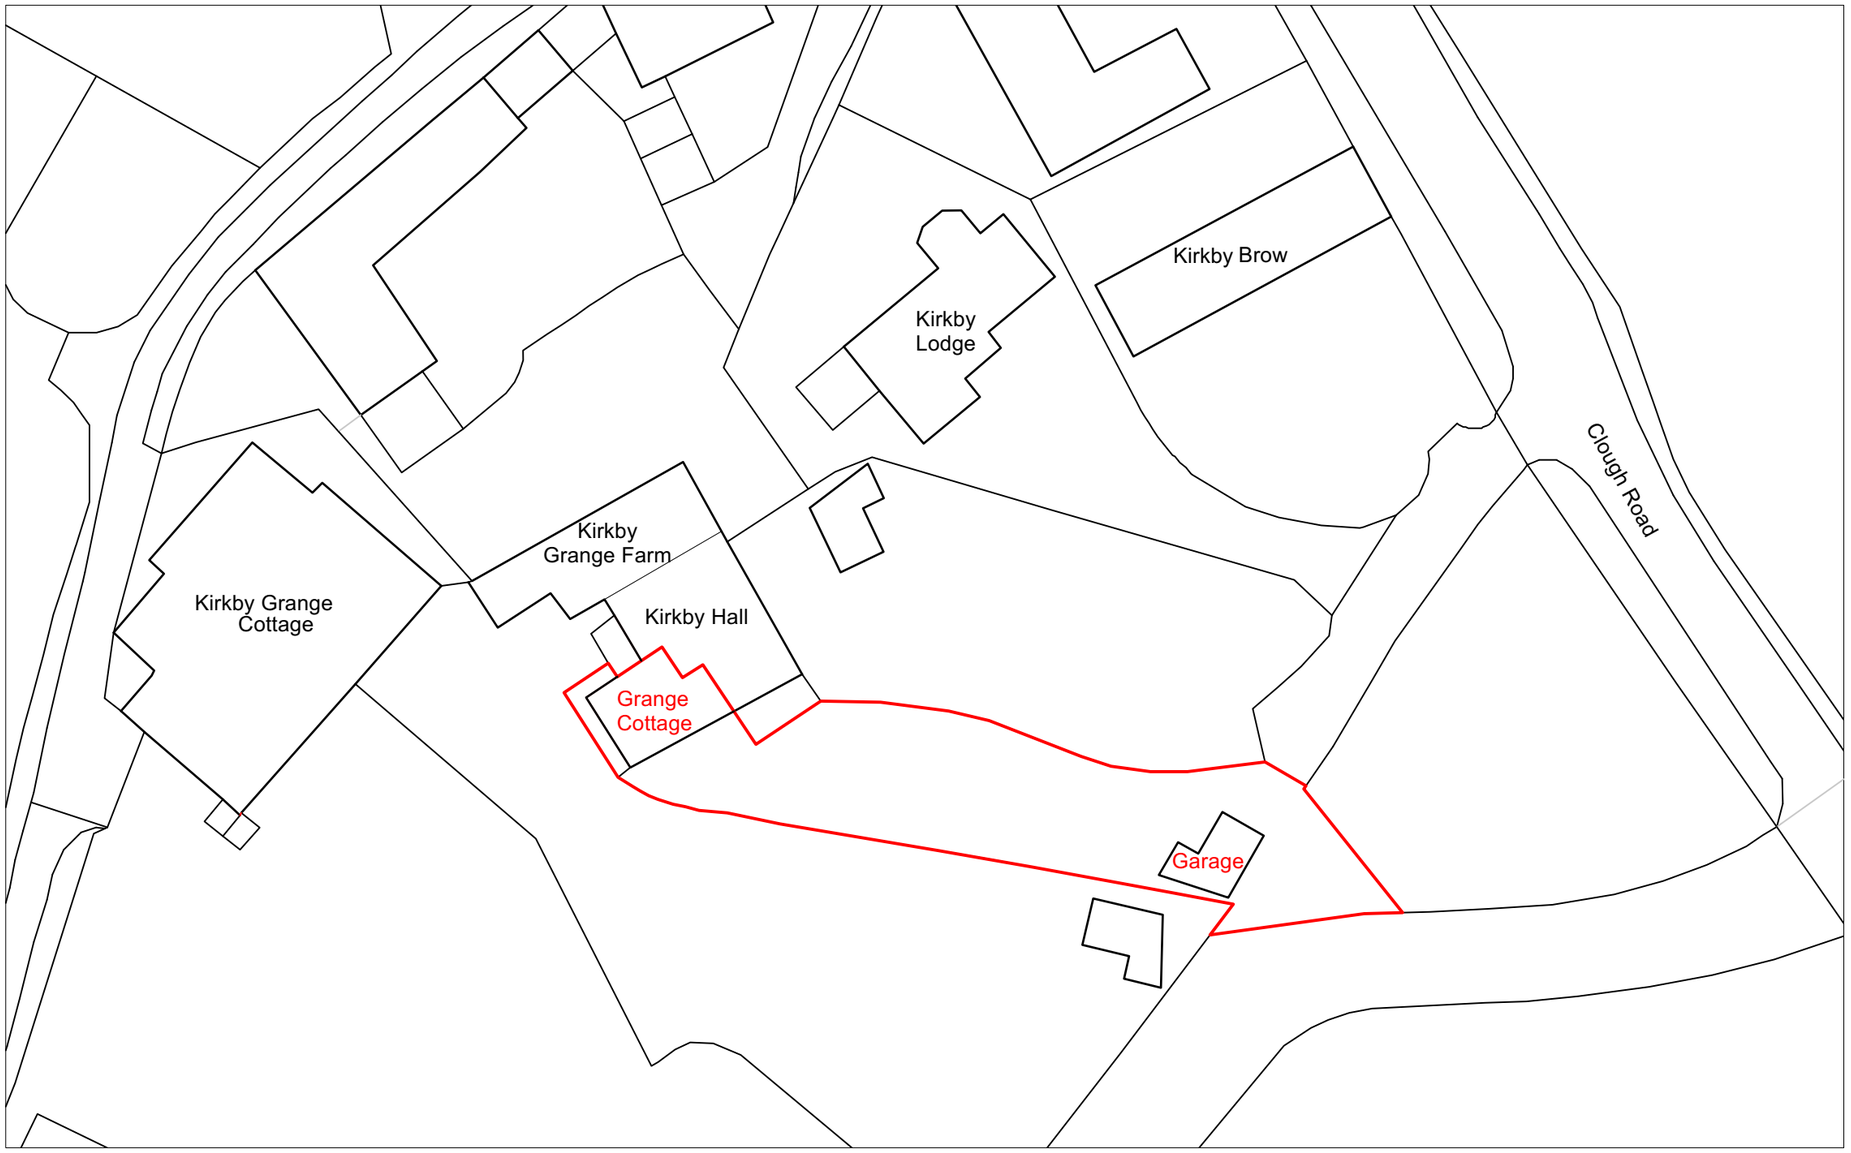

location plan
scale 1:500 @ A3

rev.	description	date	drawn
P01	Drawing originated	05.04.25	PM

project Repairs, renovations and alterations
at
Grange Cottage Kirkby Grange Farm, Clough Rd, Flockton, WF4 4AQ
for
Miss P. McAllister

title Location block plan
number GC-00-P01
scale 1:500
size A3