


AS PROPOSED ELEVATIONS - 1:50



AS PROPOSED - ELEVATION A

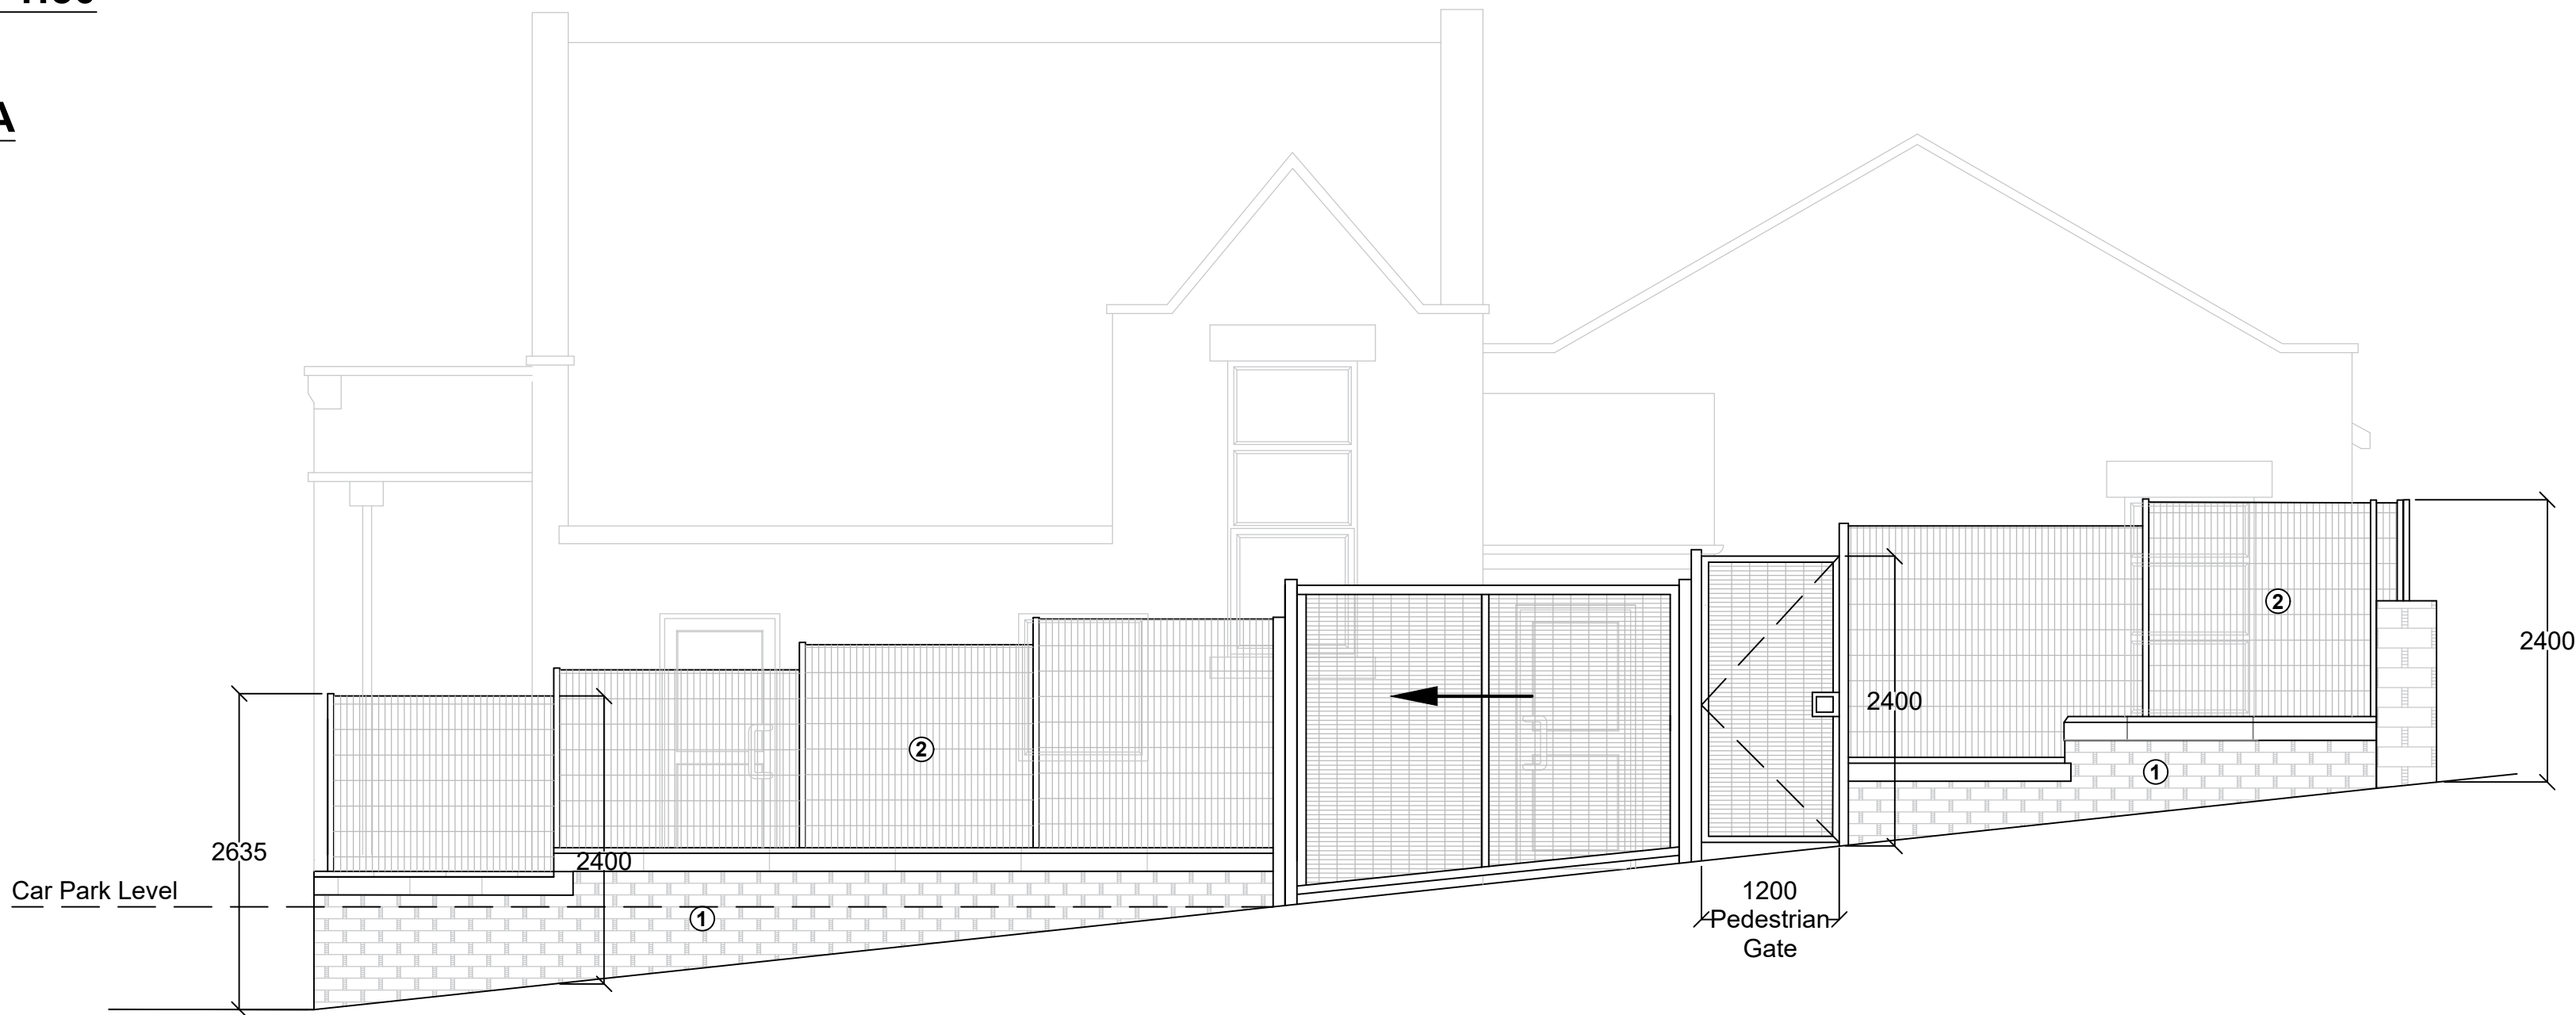

AS PROPOSED - ELEVATION B



AS PROPOSED - ELEVATION C

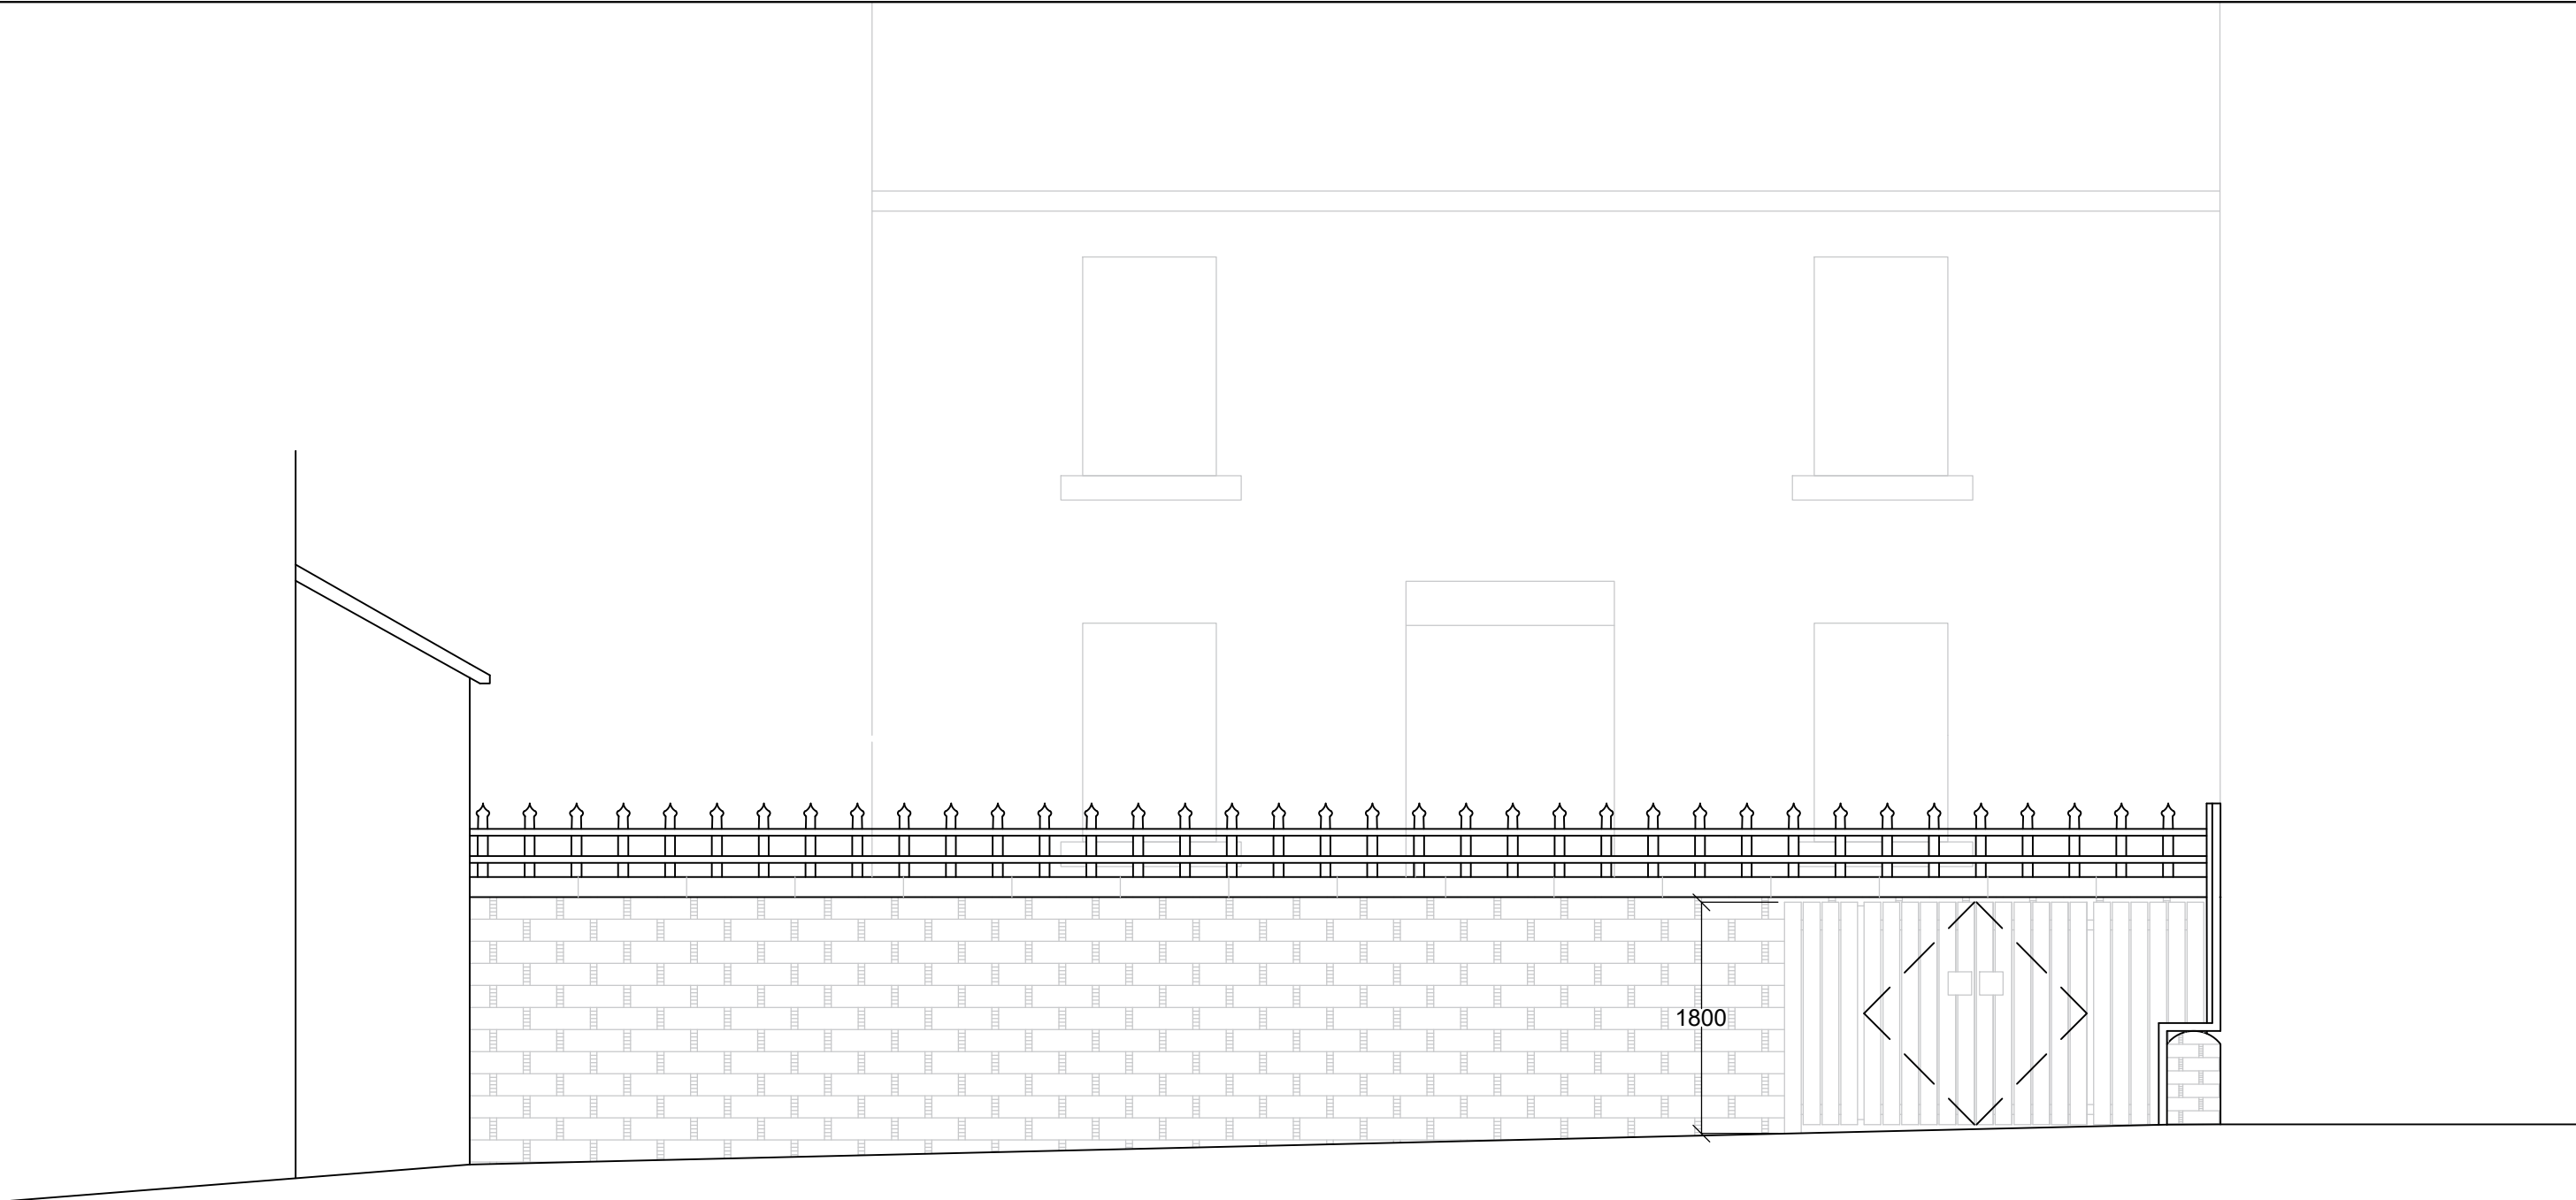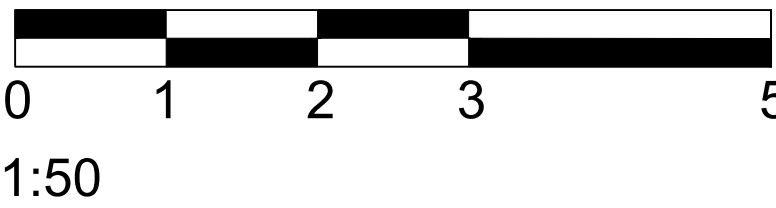


Note:
Contractor is to verify all dimensions and levels on site prior to site works commencement. Under no circumstances are any dimensions or levels to be scaled from this drawing number for the purpose of manufacturing components. Contractor to report any discrepancies to the Designer.

PROPOSED MATERIALS KEY

- ① Sandstone boundary wall with copings to be retained.
- ② Proposed powder coated steel security mesh fencing to be installed atop existing sandstone wall - cranked over wall structure to a height of 2.4m Colour Green (RAL6005)
- ③ Proposed powder coated steel railings to be installed atop boundary wall of number 15 Chapel Lane. Colour Black (RAL9005)

TYPICAL PROPOSED FENCING SECTION - 1:20

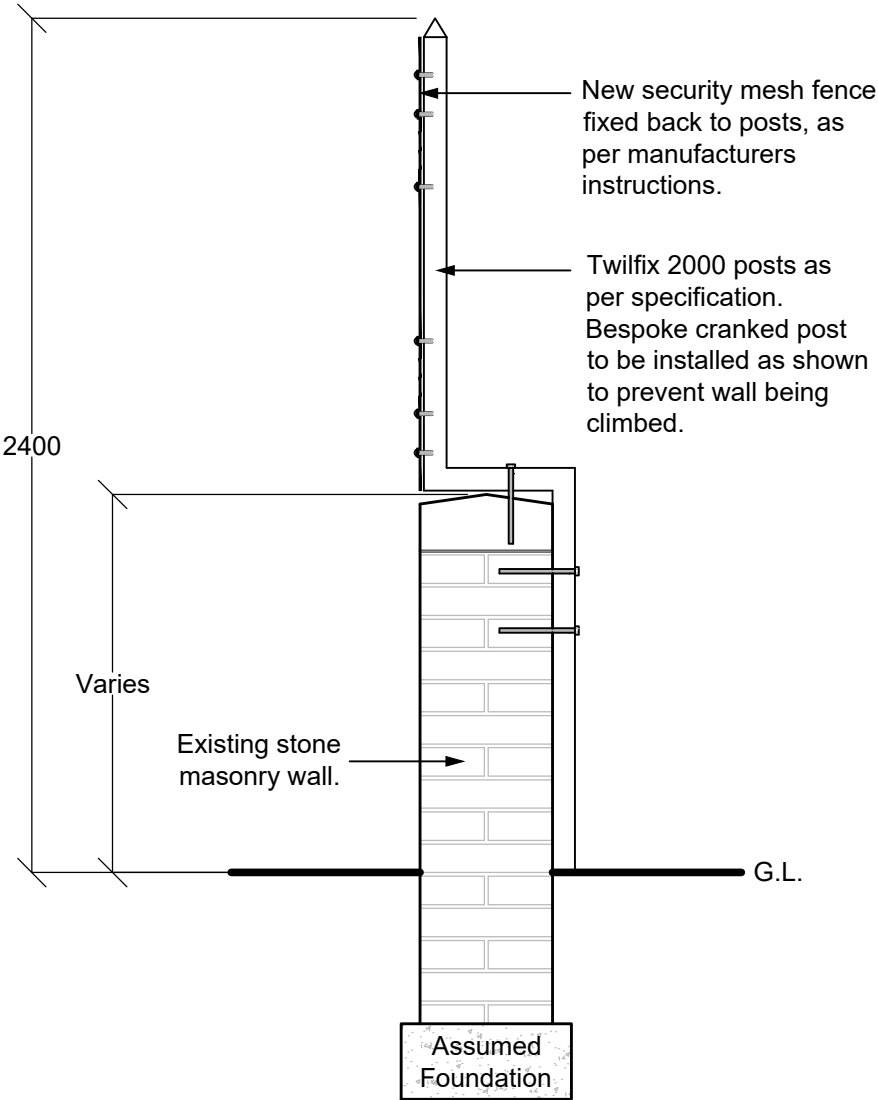

REVISION	DESCRIPTION	DATE
--	PLANNING	JUNE 25

SCALE	1:50	SIGNATURE	DATE
ORIGINAL SIZE	A1	MP	JUNE 25
		MB	JUNE 25
		MB	JUNE 25

This drawing is copyright and may not be reproduced or made use of unless expressly agreed by M Bradbury Consulting Ltd

CLIENT	The Board of Governors Birstall Primary Academy Chapel Lane West Yorkshire WF17 9EJ
--------	---

PROJECT	Car Park Safeguarding Works
---------	-----------------------------



59 Wilmslow Road, Handforth, Cheshire, SK9 3EN
WEB: www.bradbury-consulting.co.uk TEL: 01625 522 209

TITLE	As Proposed Elevations
-------	------------------------

JOB NUMBER	Birstall Primary Academy
------------	--------------------------

DRAWING NUMBER	2025.050.PL06
----------------	---------------