

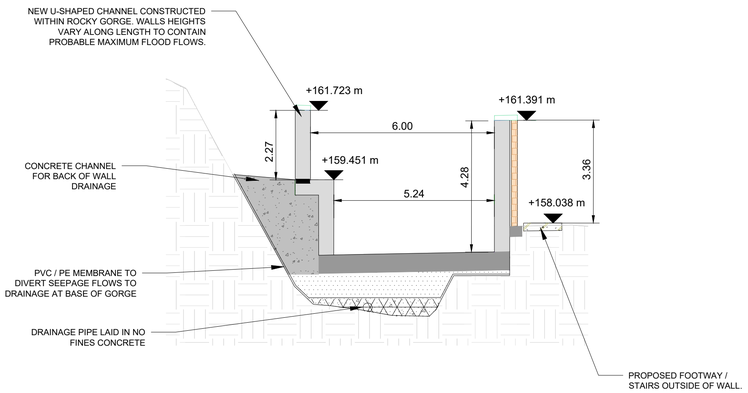


CROSS SECTION - C - C'
SEE DRAWINGS 001 AND 002
N.T.S.

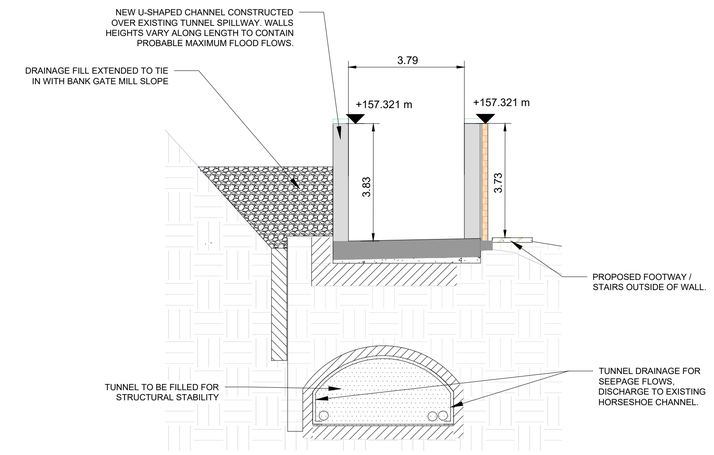

CROSS SECTION - D - D'
SEE DRAWINGS 001 AND 002
N.T.S.

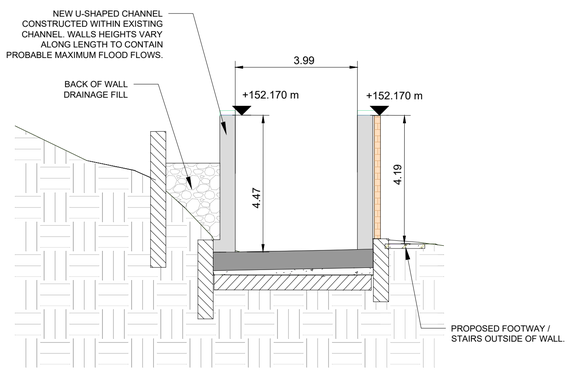

CROSS SECTION - E - E'
SEE DRAWINGS 001 AND 002
N.T.S.

NOTES:

1. DO NOT SCALE FROM THIS DRAWING, USE FIGURED DIMENSIONS ONLY.
2. ALL DIMENSIONS ARE TO BE CONFIRMED ON SITE.
3. ALL DIMENSIONS ARE IN METRES, UNLESS NOTED OTHERWISE.
4. ALL LEVELS ARE IN METRES ABOVE ORDNANCE DATUM.
5. LEVELS HAVE BEEN BASED ON LIDAR AND TOPOGRAPHIC SURVEY FROM SURVEY OPERATIONS DRAWING 22J116/001 DATED DECEMBER 2022 AND 24B206/001 DATED MARCH 2024.
6. THIS DRAWING IS PROVIDED FOR INFORMATION **ONLY**.
7. ESTIMATED WALL HEIGHTS ARE BASED ON THE CFD MODEL AND GIVEN RELATIVE TO ADJACENT GROUND LEVELS TO PROVIDE AN INDICATION OF VISUAL IMPACT.
8. THE EXTENT OF VEGETATION CLEARANCE AND REINSTATEMENT TO BE AGREED BETWEEN THE CONTRACTOR AND THE TRUST. THE TRUST IS RESPONSIBLE FOR ALL ECOLOGICAL AND ENVIRONMENTAL SURVEYS AND PERMITS FOR WORKS.
9. THE TRUST IS RESPONSIBLE FOR ARRANGING PERMISSION TO ACCESS AND WORK ON THIRD PARTY LAND.

LEGEND:

- PROPOSED RC SLAB
- PROPOSED RC WALL
- PROPOSED MASS CONCRETE
- BACK OF WALL DRAINAGE FILL
- CLADDING
- EXISTING STRUCTURE
- UNDISTURBED GROUND
- NO FINES CONCRETE

Rev	Date	Description	Prod.	Chk.	Rev.	App.
P04	12/09/2025	FOR PLANNING - REVISED	SG	MB		
P03	30/05/2025	FOR PLANNING - REVISED	SG	MB		
P02	28/03/2025	FOR PLANNING	SG	MB		
P01	06/11/2024	DRAFT FOR PLANNING	AA	SG	MB	MB

Canal & River Trust

Project:

SLAITHWAITE RESERVOIR

Site: SLAITHWAITE RESERVOIR

Client: Canal & River Trust
First Floor North, Station House,
500 Elder Gate, Milton Keynes, MK9 1BB
+44 (0) 0303 040 4040
www.canalrivertrust.org.uk

ARCADIS

Registered office:
80 Fenchurch Street
London
EC3M 4BY

Coordinating office:
80 Fenchurch Street
London
EC3M 4BY
Tel: 44 (0)20 7812 2000

www.arcadis.com
© Copyright reserved

Drawing Title:

SPILLWAY SECTIONS
SHEET 2 OF 2

Designed: S. GOGI	Signed	Date: 12/09/2025
Produced: A. ACOSTA	Signed	Date: 12/09/2025
Checked: S. GOGI	Signed	Date: 12/09/2025
Reviewed: M. BROWN	Signed	Date: 12/09/2025
Approved: M. BROWN	Signed	Date: 12/09/2025
Design Stage: PLANNING		
Original Size: A1	Grid: OS	Datum: AOD
Status Code: S4	Scale: As shown	Project Number: P12553

Status Description: FOR PLANNING

Security Classification: NOT FOR CONSTRUCTION PURPOSES

Drawing Number: P12553-ARC-00-XP-001-002-DR-CE-0003

Revision: P04