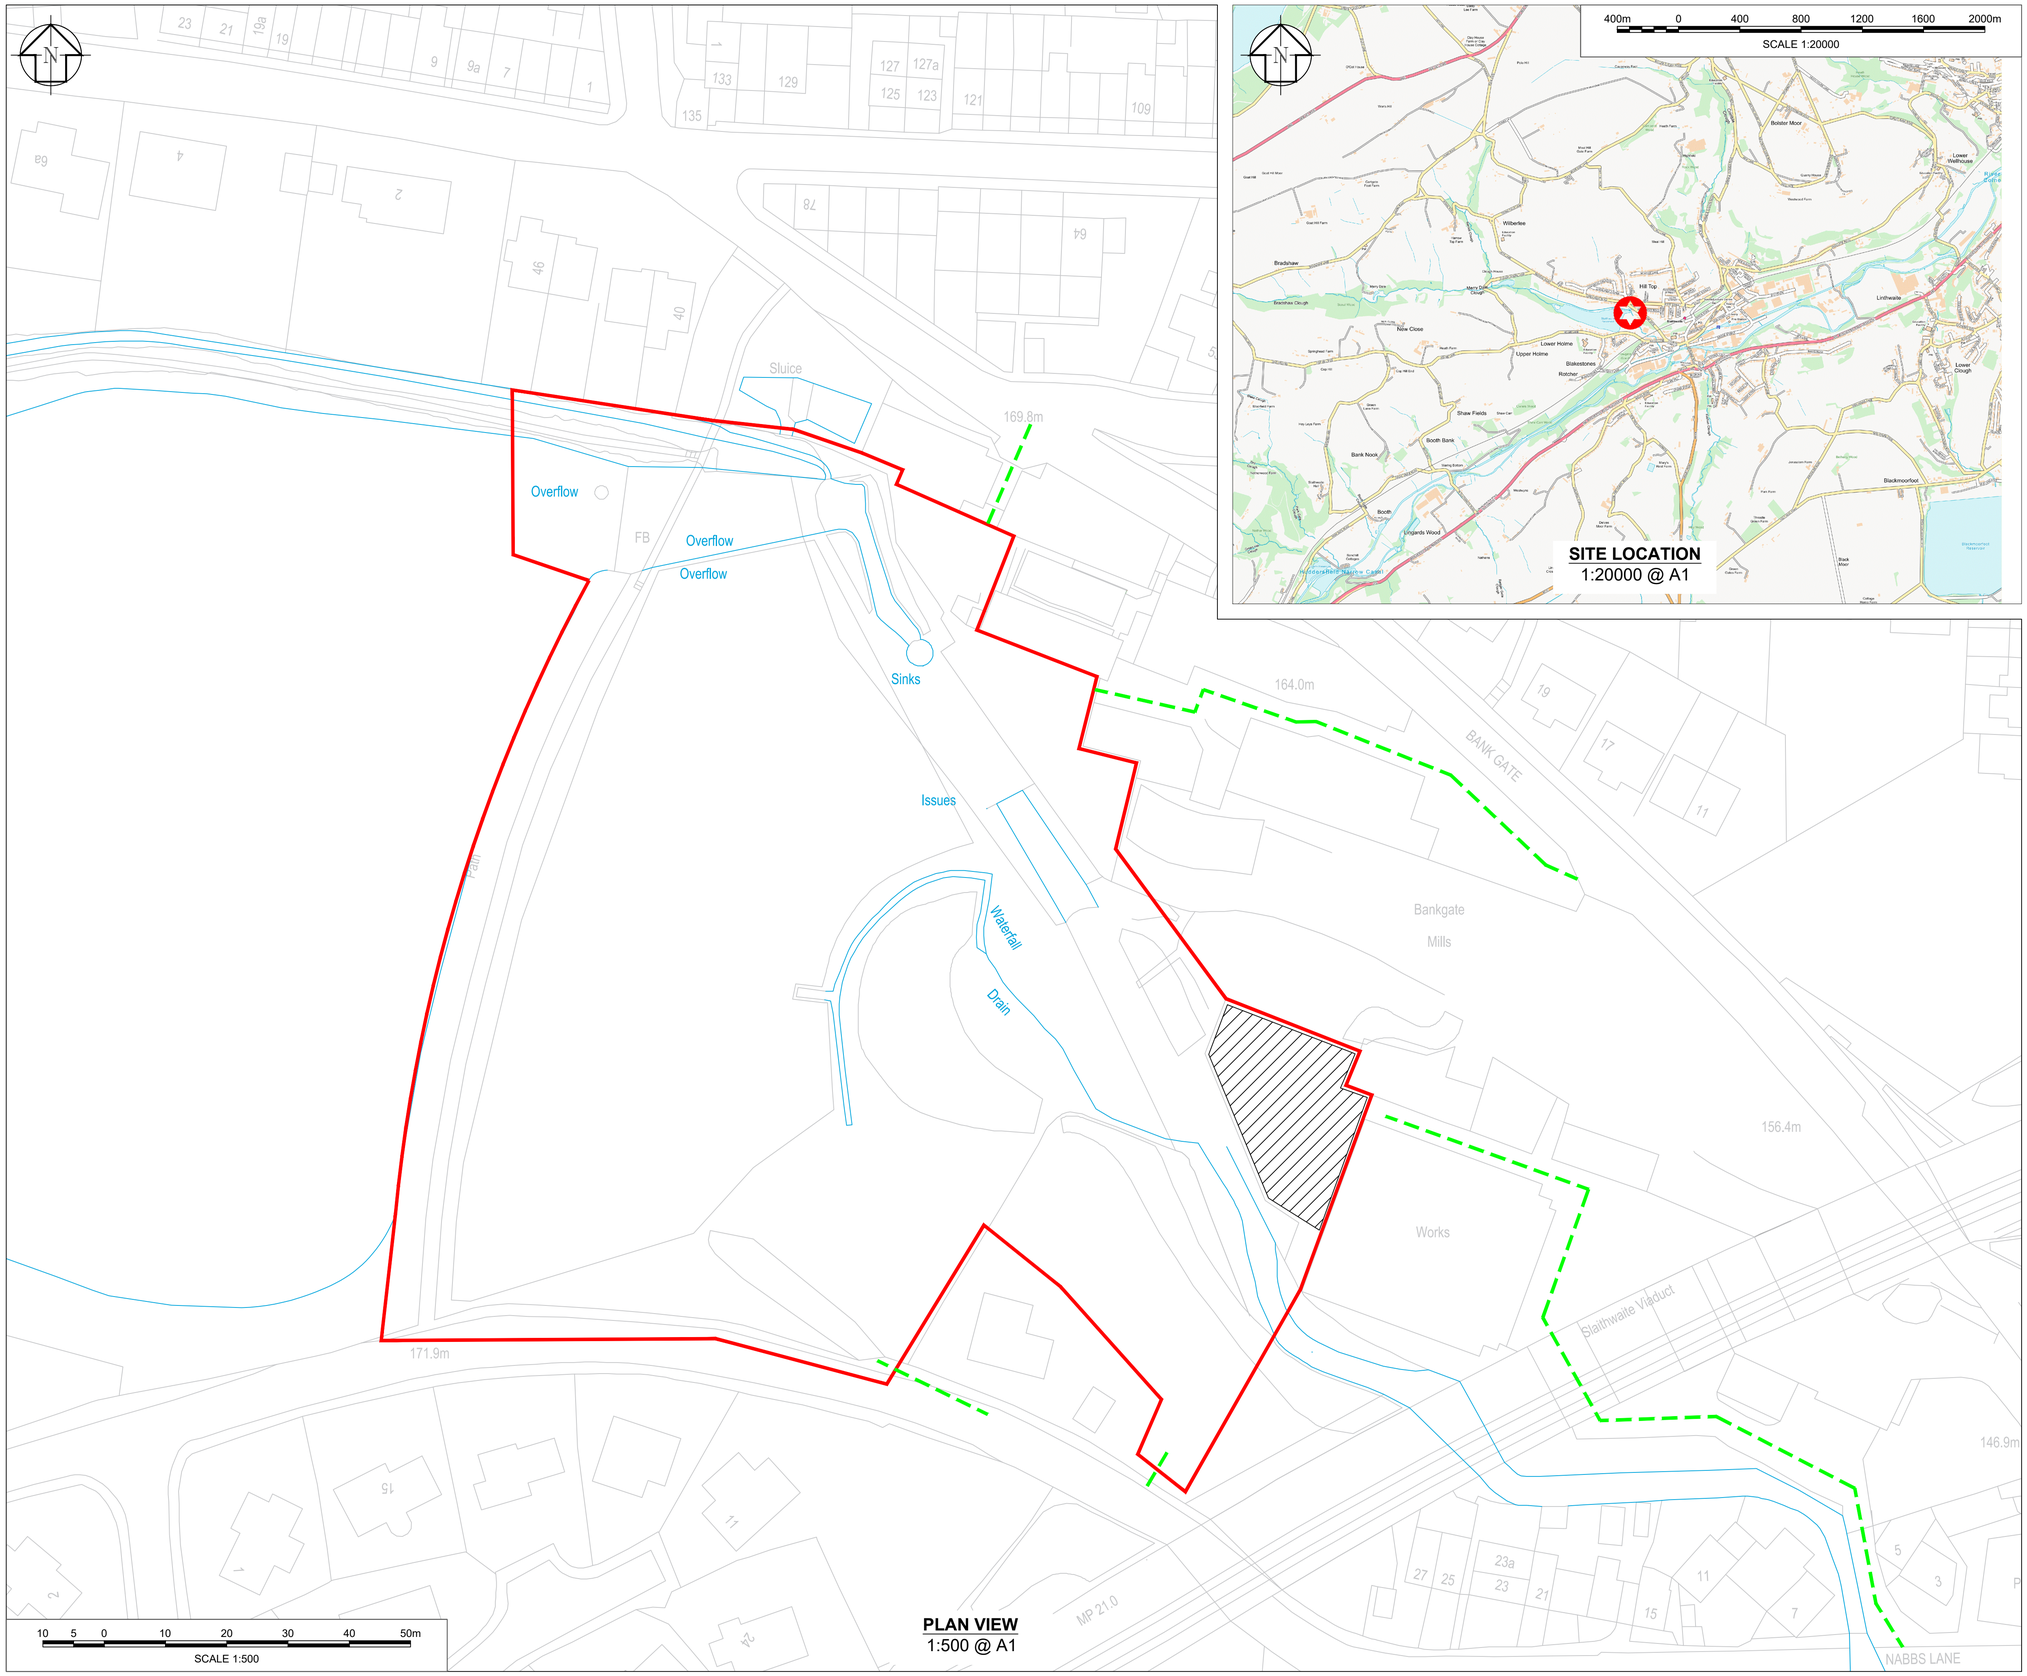


PLAN VIEW
1:500 @ A1

SITE LOCATION
1:20000 @ A1

GENERAL NOTES

1. ALL DIMENSIONS ARE IN MILLIMETRES UNLESS NOTED OTHERWISE.
2. ALL LEVELS ARE IN METRES RELATIVE TO ORDNANCE DATUM NEWLYN (OD) UNLESS NOTED OTHERWISE.
3. ALL COORDINATES ARE IN METRES RELATIVE TO ORDNANCE SURVEY NATIONAL GRID.
4. DO NOT SCALE FROM THIS DRAWING. ALL DIMENSIONS MUST BE CHECKED/VERIFIED ON SITE.
5. ANY DISCREPANCIES NOTED ON SITE ARE TO BE REPORTED TO THE SUPERVISOR IMMEDIATELY.
6. THE ELECTRONIC VERSION OF THIS DRAWING IS NOT TO BE USED FOR SETTING OUT.
7. DRAWING TO BE READ IN COLOUR.

REFERENCES

LEGEND/KEY

- RED LINE BOUNDARY
- PROPOSED SITE COMPOUND
- SITE LOCATION
- ACCESS ROUTE

REV	DATE	DESCRIPTION	DESIGNED	DRAWN	CHECKED	APPROVED
P04	06/03/25	RED LINE BOUNDARY UPDATED	SM	AS	RR	AH
P03	03/03/25	RED LINE BOUNDARY UPDATED	SM	AS	RR	AH
P02	03/09/24	RED LINE BOUNDARY UPDATED	SM	AS	RR	AH
P01	16/01/24	FIRST ISSUE	SM	AS	RR	AH

Bentley
Whitehall
Riverside
Leeds LS1 4BN
United Kingdom
Tel - 0113 426 8563
E-mail - info@jnbentley.co.uk
Web - www.jnbentley.co.uk

CLIENT

Canal & River Trust

PROJECT TITLE

SLAITHWAITE RESERVOIR

DRAWING TITLE

RED LINE BOUNDARY PLAN

DRAWING NO:
P12553-JNB-XP-001-002-DR-C-0001

SCALE:	SHEET SIZE:	REV:
AS SHOWN	A1	P04

STATUS:
S3
FOR REVIEW/COMMENT

DRAWING DERIVED FROM - FILE SAVE LOCATION

© MOTT MACDONALD BENTLEY LIMITED.
THIS DOCUMENT SHOULD NOT BE RELIED ON OR USED IN CIRCUMSTANCES OTHER THAN THOSE FOR WHICH IT WAS ORIGINALLY PREPARED AND FOR WHICH MOTT MACDONALD BENTLEY LTD WAS COMMISSIONED. MOTT MACDONALD BENTLEY LTD ACCEPTS NO RESPONSIBILITY FOR THIS DOCUMENT TO ANY OTHER PARTY OTHER THAN THE PERSON BY WHOM IT WAS COMMISSIONED.