LOCATION PLAN
EXISTING
1:1250

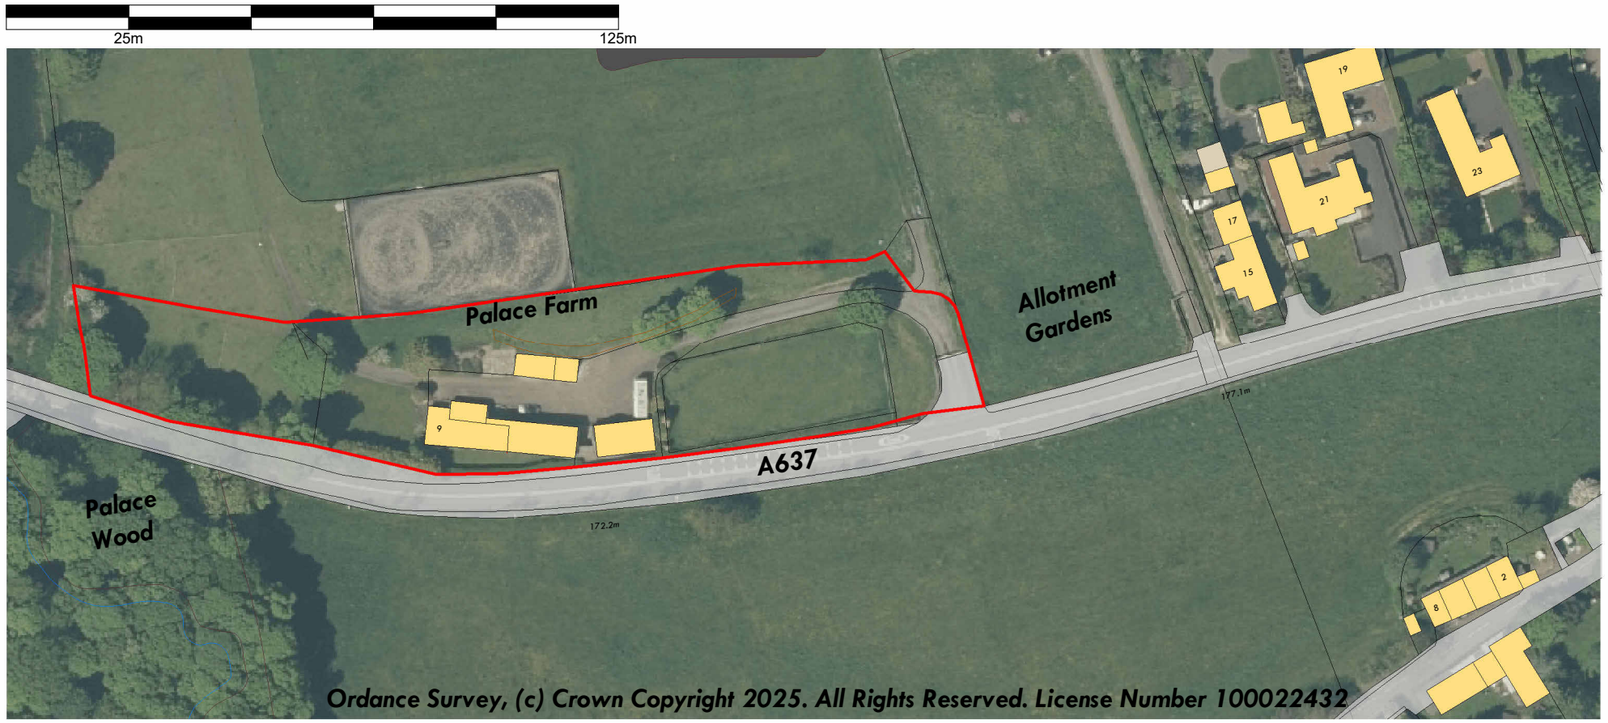

Ordance Survey, (c) Crown Copyright 2025. All Rights Reserved. License Number 100022432

BLOCK PLAN
EXISTING
1:500

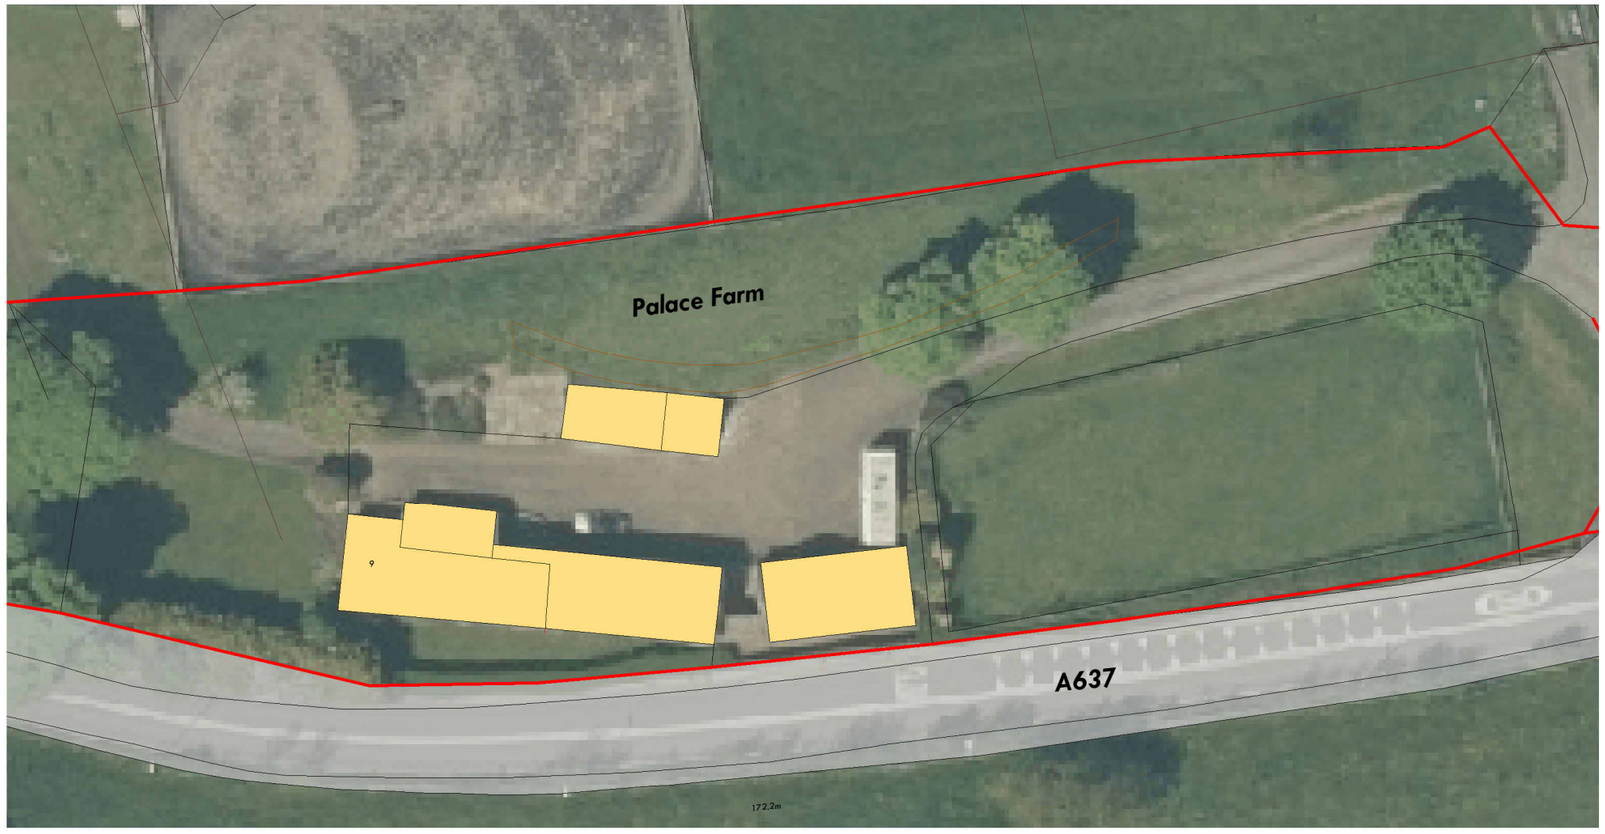

NOTES

- *It is the Contractor's responsibility to check all governing dimensions and verify all dimensions on site before commencing any work or making any shop drawings.*
- *This drawing is to be read in conjunction with schedules of work, specifications, bills of quantities and other relevant information. Any discrepancies are to be reported to Milaro Estates Limited.*
- *Work and materials are to be in accordance with the Building Regulations and to comply with relevant British Standards.*
- *This drawing is copyright of Milaro Estates Limited and should not be reproduced in whole or part without their written permission.*

Milaro Estates Limited
info@milaro.co.uk

Revision Schedule

Rev	Date	Description	By
A	250606	FIRST ISSUE	MC
B	250611	PLANNING ISSUE	MC

Project

9 Palace Wood Farm

Garage Extension

Project Status

Planning

Drawing Title

Location and Block Plan

A3	Date 25-06-05	Scale As indicated
Drawn by MBC		Checked by #

Drawing No. 250605-P-A001

Revision B