


scale 1:1250 @ a1 location plan

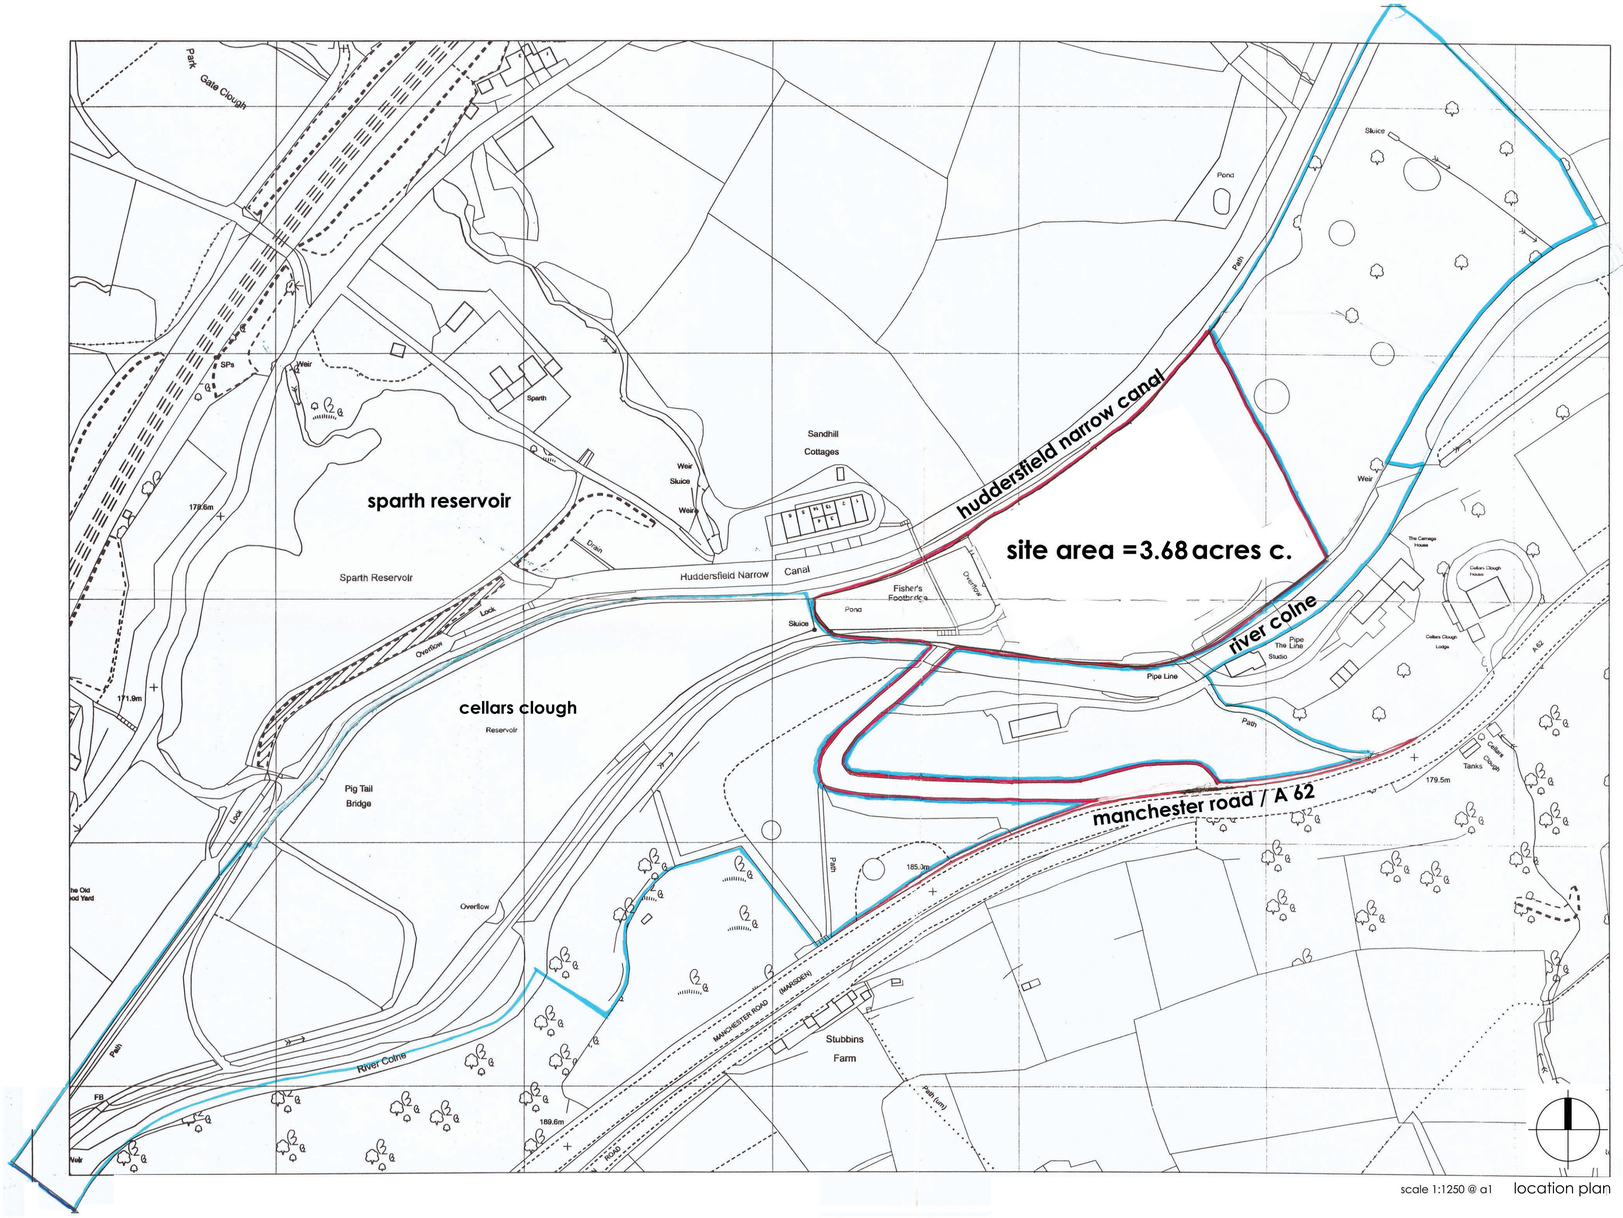


views of site and context from south




view of existing site



view of site from east

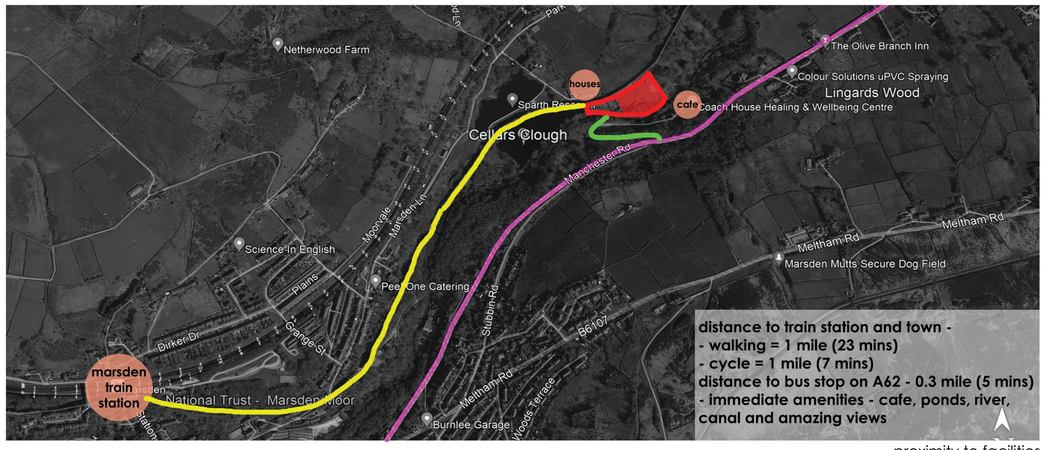

proximity to facilities

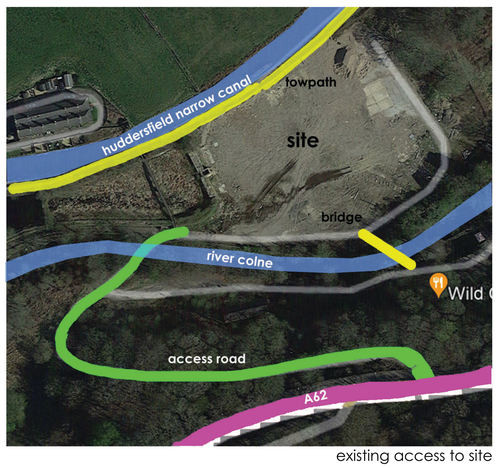

existing access to site

location plan

REVISIONS

1:250 / 1:500 / 1:1000 0 5/10/20 10/20/40 15/30/60 20/40/80

1:50 / 1:100 / 1:2000 0 1/2/4 2/4/8 3/6/12 4/8/16

Drawing Number
MI - CITU - P001

Title
location plan

Scale @ A1	Revised by	Rev
1 : 1250		
Drawn	**Reviewed**	**Sheet Created**
SM	SN	19/09/25

PLANNING

Marsden Island

CITU DESIGN
T : 0113 320 2355 E : info@citu.co.uk W : www.citu.co.uk