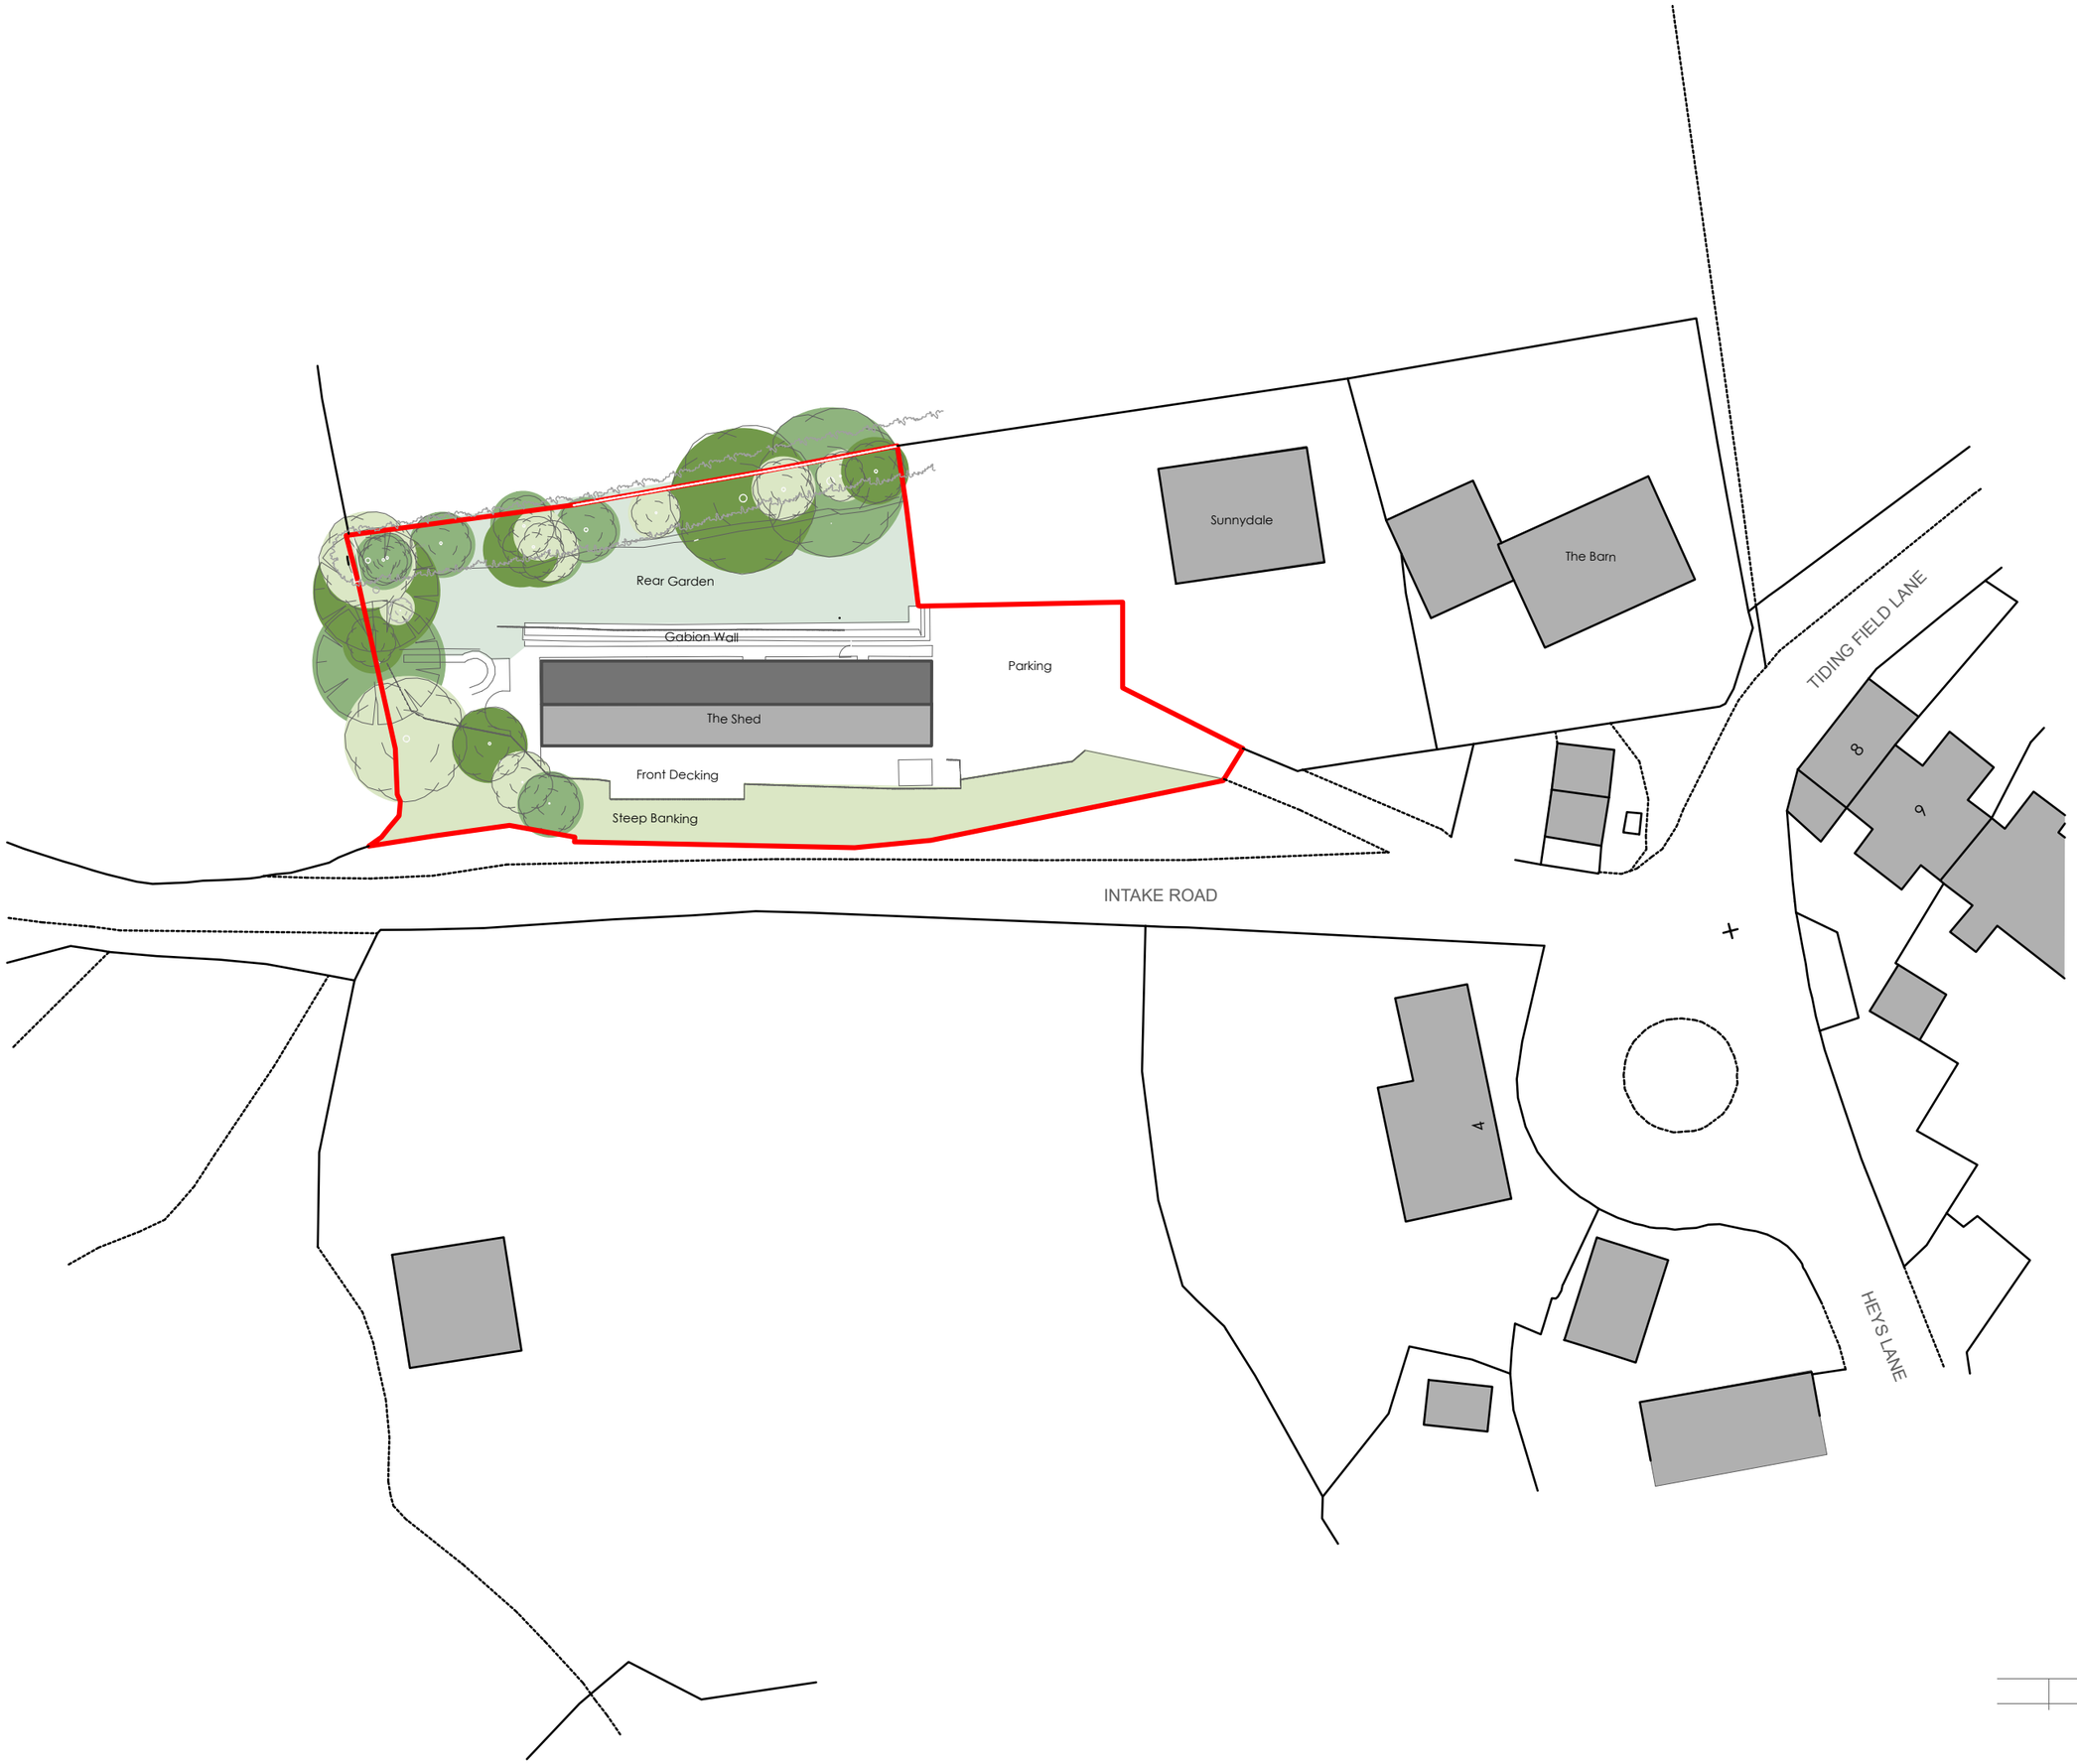

In addition to the hazard/risks normally associated with the types of work detailed on this drawing. It is assumed that all works on this drawing will be carried out by a competent contractor working, where appropriate, to an appropriate method statement.

Notes
Do not scale from these drawings

N

LYNSEY FORD
DESIGN

Date	Revision ID	Status	Approved by

Scales @ A3	Issuing Office	Project No.
1:500	Lynsey Ford Design	096

Client Approval

####	A - Approved
####	B - Approved with Comments
####	C - Do Not Use

Status Purpose of Issue

Originator

Project

The Shed
Wilberlee
Slaithwaite

Layout Title

Existing Site Plan

Client

Mr and Mrs Ford

Drawing Number

project	level			number	rev
096	LFD			05	