PLANNING

SIGN ILLUMINATION DOES NOT EXCEED 250 CD/M²

NORTH STAND ELEVATION

Scale 1:200

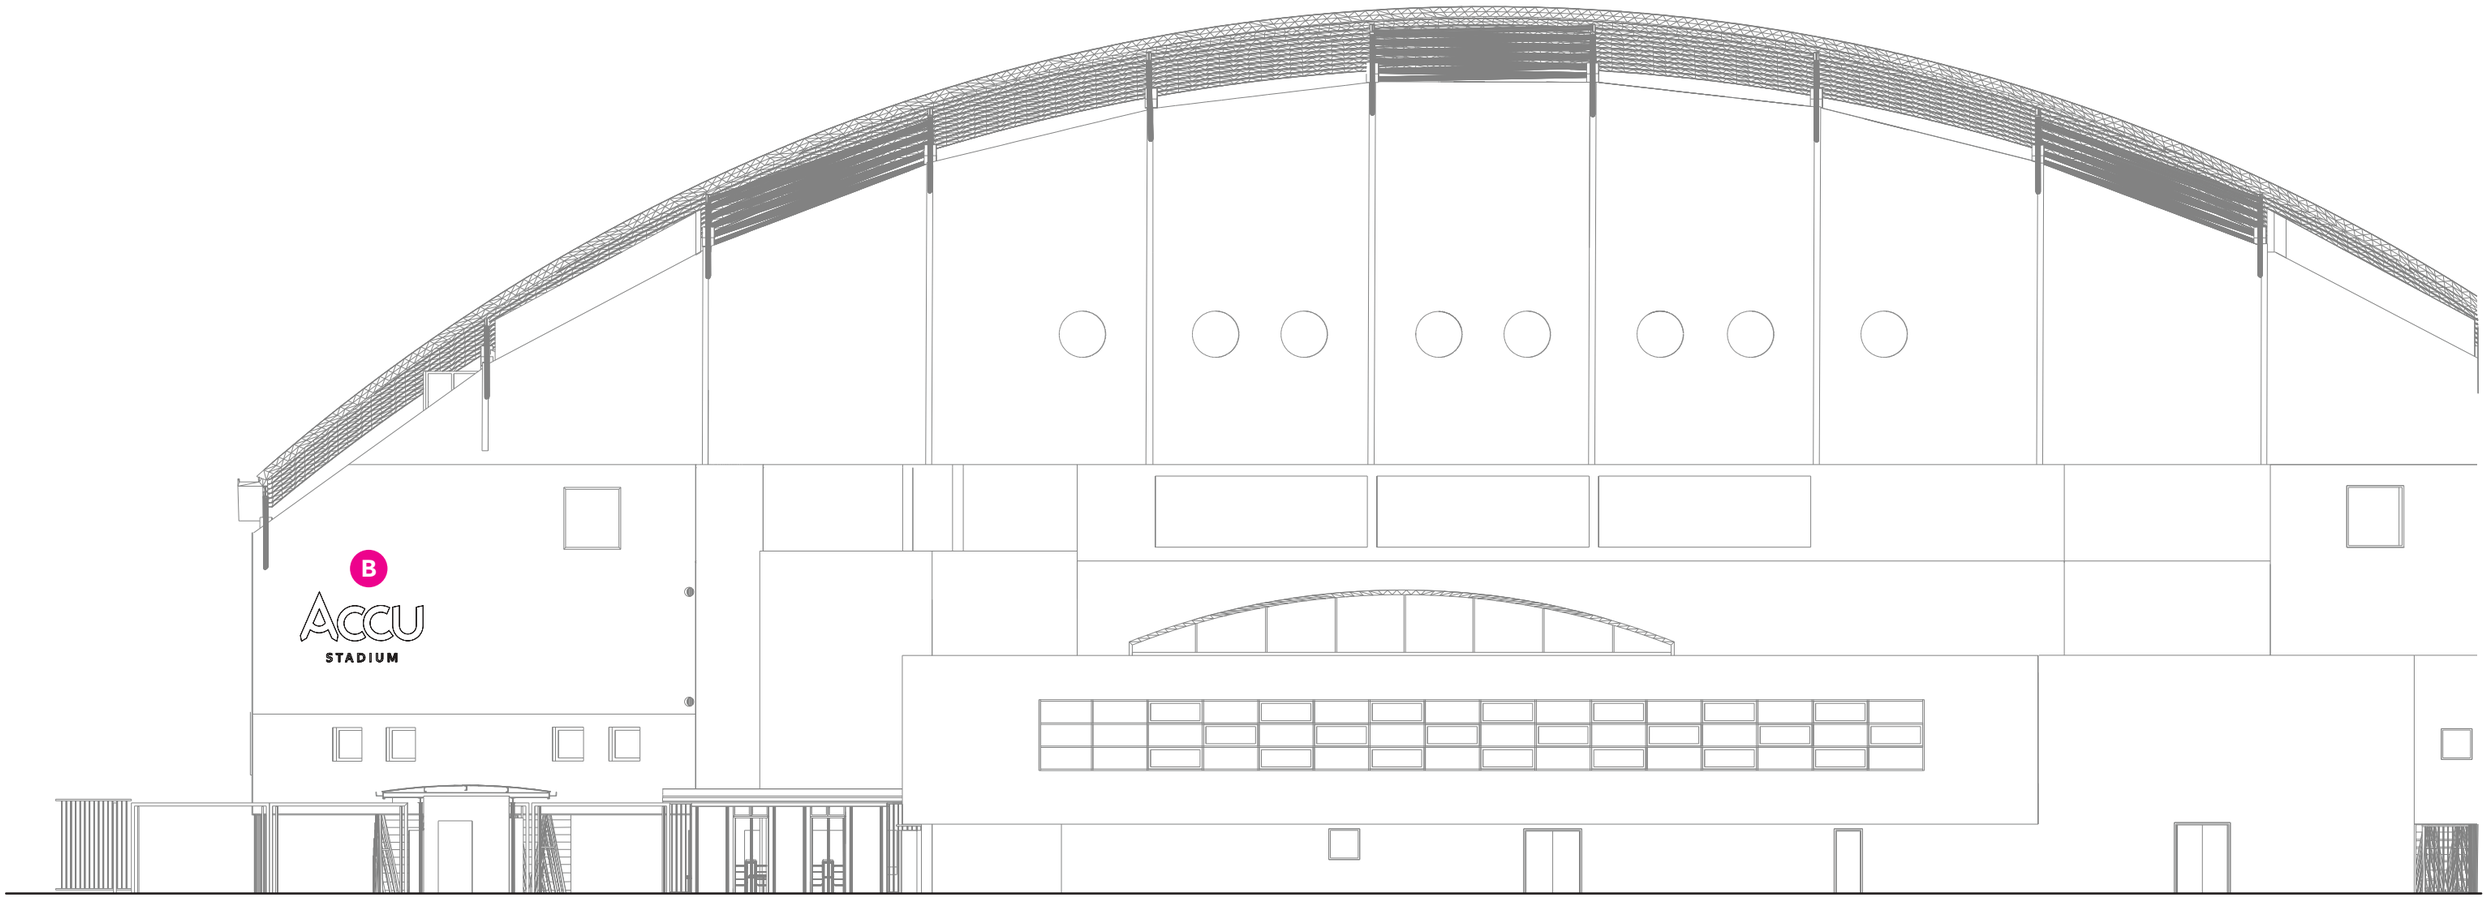

1:200 @ A3

4m 0 4m 8m 12m 16m 20m

THE ORIGINAL OF THIS DRAWING IS COPYRIGHT AND CONTAINS CONFIDENTIAL INFORMATION.
IT IS THE PROPERTY OF LEADING EDGE WITHOUT WHOSE PERMISSION MAY NOT BE COPIED, SHOWN OR HANDED TO A THIRD PARTY
OR OTHERWISE USED, AND IS TO BE RETURNED PROMPTLY UPON REQUEST. ALL DRAWING DIMENSIONS ARE IN MM UNLESS OTHERWISE STATED.

UNIT 146 BMK INDUSTRIAL ESTATE
WAKEFIELD ROAD, LIVERSEDGE, WF15 6BS
TEL: 01274 855850

LEADING EDGE
SIGNAGE & GRAPHICS