EXISTING

PROPOSED

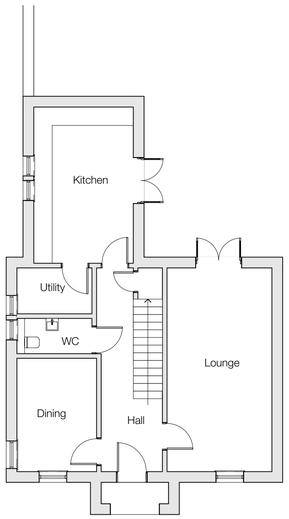

Existing Ground Floor Plan - 1:100

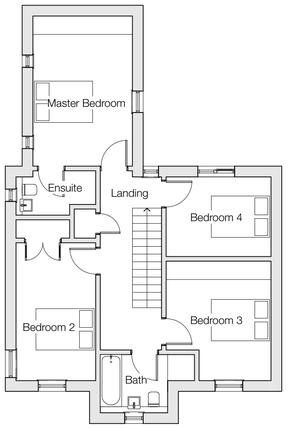

Existing First Floor Plan - 1:100

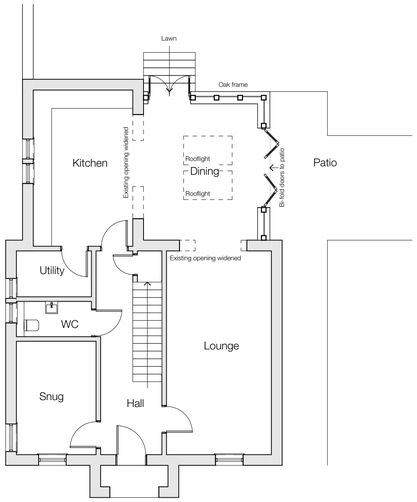

Proposed Ground Floor Plan - 1:100

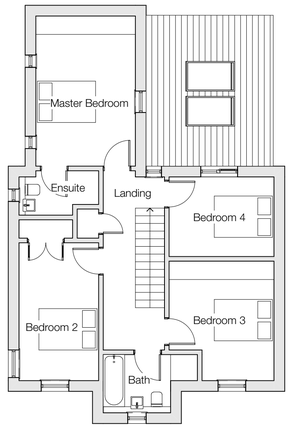

Proposed First Floor Plan - 1:100

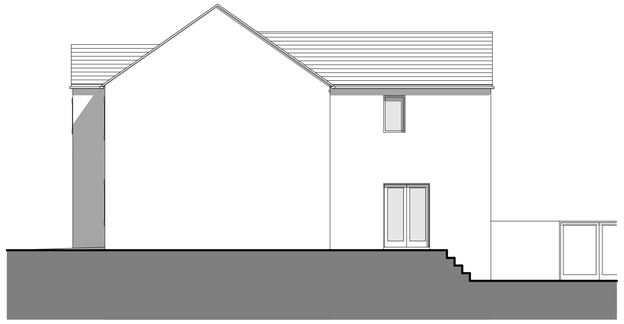

East Elevation - 1:100

South Elevation - 1:100

Proposed East Elevation - 1:100

Proposed South Elevation - 1:100

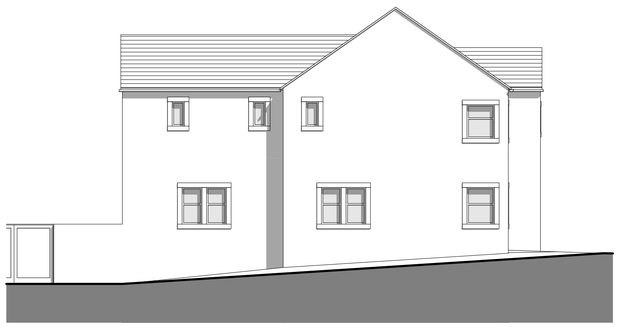

West Elevation - 1:100

North Elevation - 1:100

Proposed West Elevation - 1:100

Proposed North Elevation - 1:100

EXISTING

PROPOSED

Notes

Do not scale from drawing, use figured dimensions only.

All dimensions must be checked and verified on site prior to commencement of work and architect to be notified of any discrepancies.

This drawing is intended to permit overall scheme proposals only and cannot be used for construction purposes without further information.

REV.		DATE

CLIENT	Mr Chris Parker
PROJECT	12 Boshaw Mews, Scholes, HD9 1WB
DRAWING	Existing & Proposed Drawings

DATE	September 2025	SCALE 1:100
DRAWING NO.	01	REVISION •