WESTGATE | CLECKHEATON

All work to be carried out in accordance with the requirements of the Building Regulations,Water Authority and the Construction (Design and Management) Regulations currently in force.

Do not scale from this drawing. Architect to be notified of any discrepancies.

Verify relevant dimensions on site before commencing work or preparing shop drawings. This drawing is copyright.

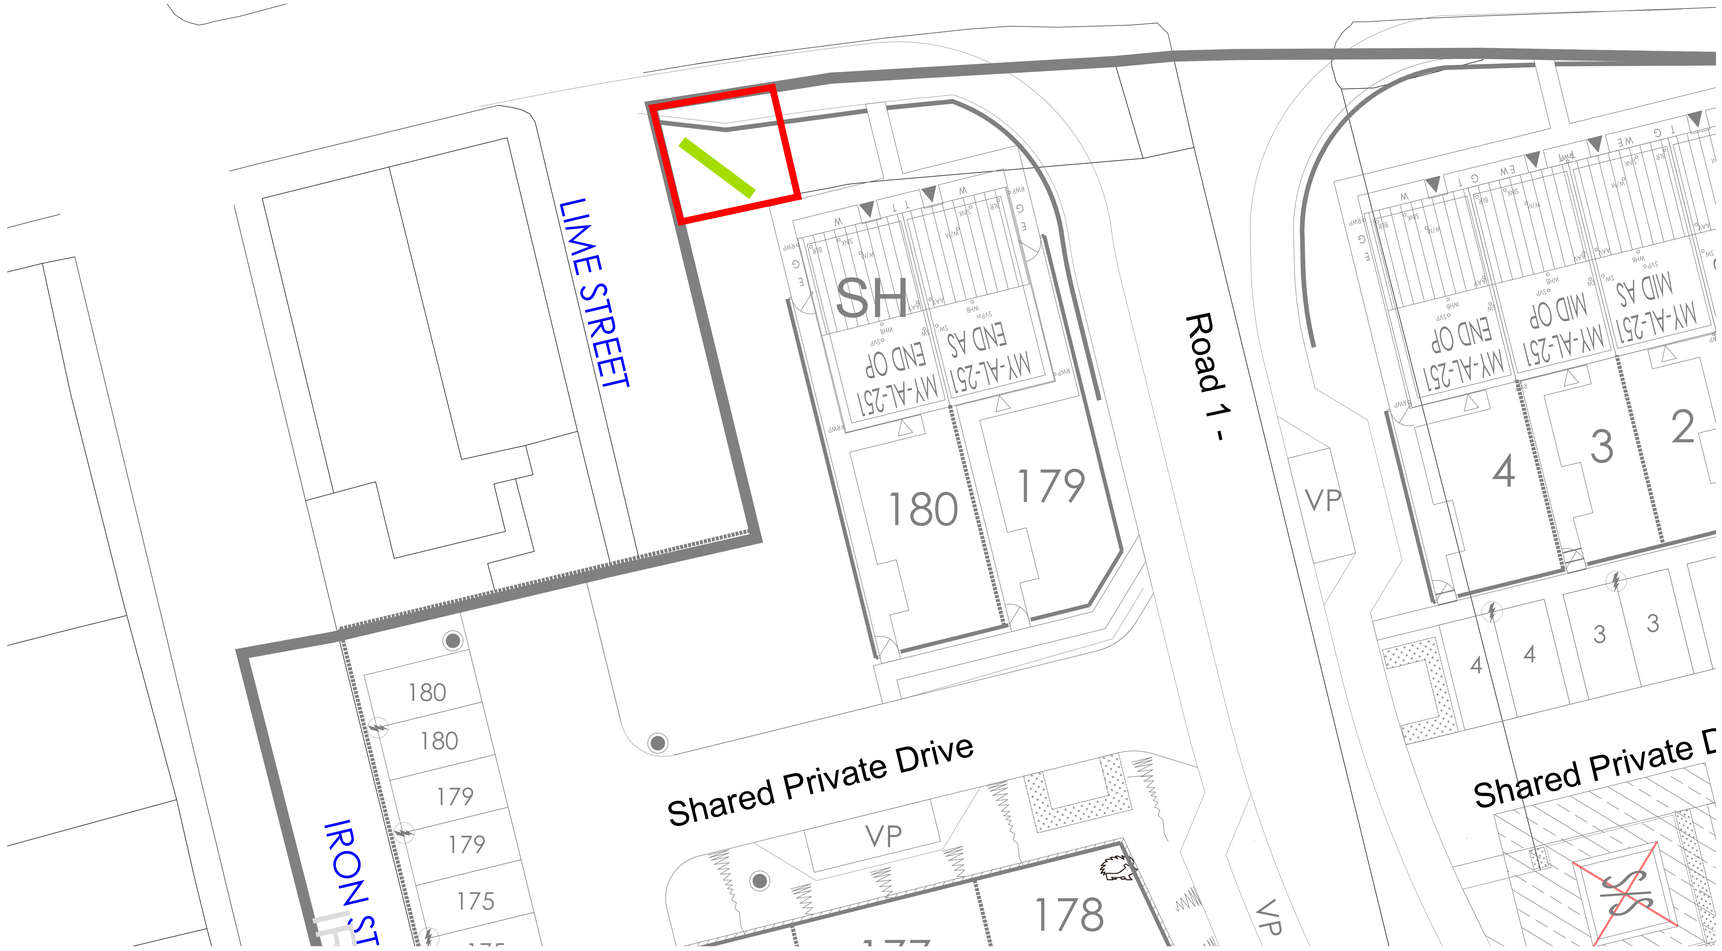

SALES LEGEND

THIRTEEN GROUP 2 no 8ft X 4ft
SIGNAGE BOARDS

THIRTEEN GROUP 2no 8ft x 4ft
SIGNAGE BOARDS
scale 1:20

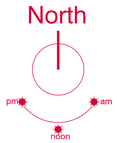

strata

strata homes limited | quay point | lakeside | doncaster | DN4 5PL
t: 01302 308508 www.strata.co.uk

scale: 1:500@A0 | drawn by: DF | date: 02.10.25

Project: Westgate, Cleckheaton

Drawing: Advertisement Plan

Drawing Number: BY0999 - ADP - 002 | Revision: