Unit 4, Ashbrow Mills, Ashbrow Road, HD2 1DU

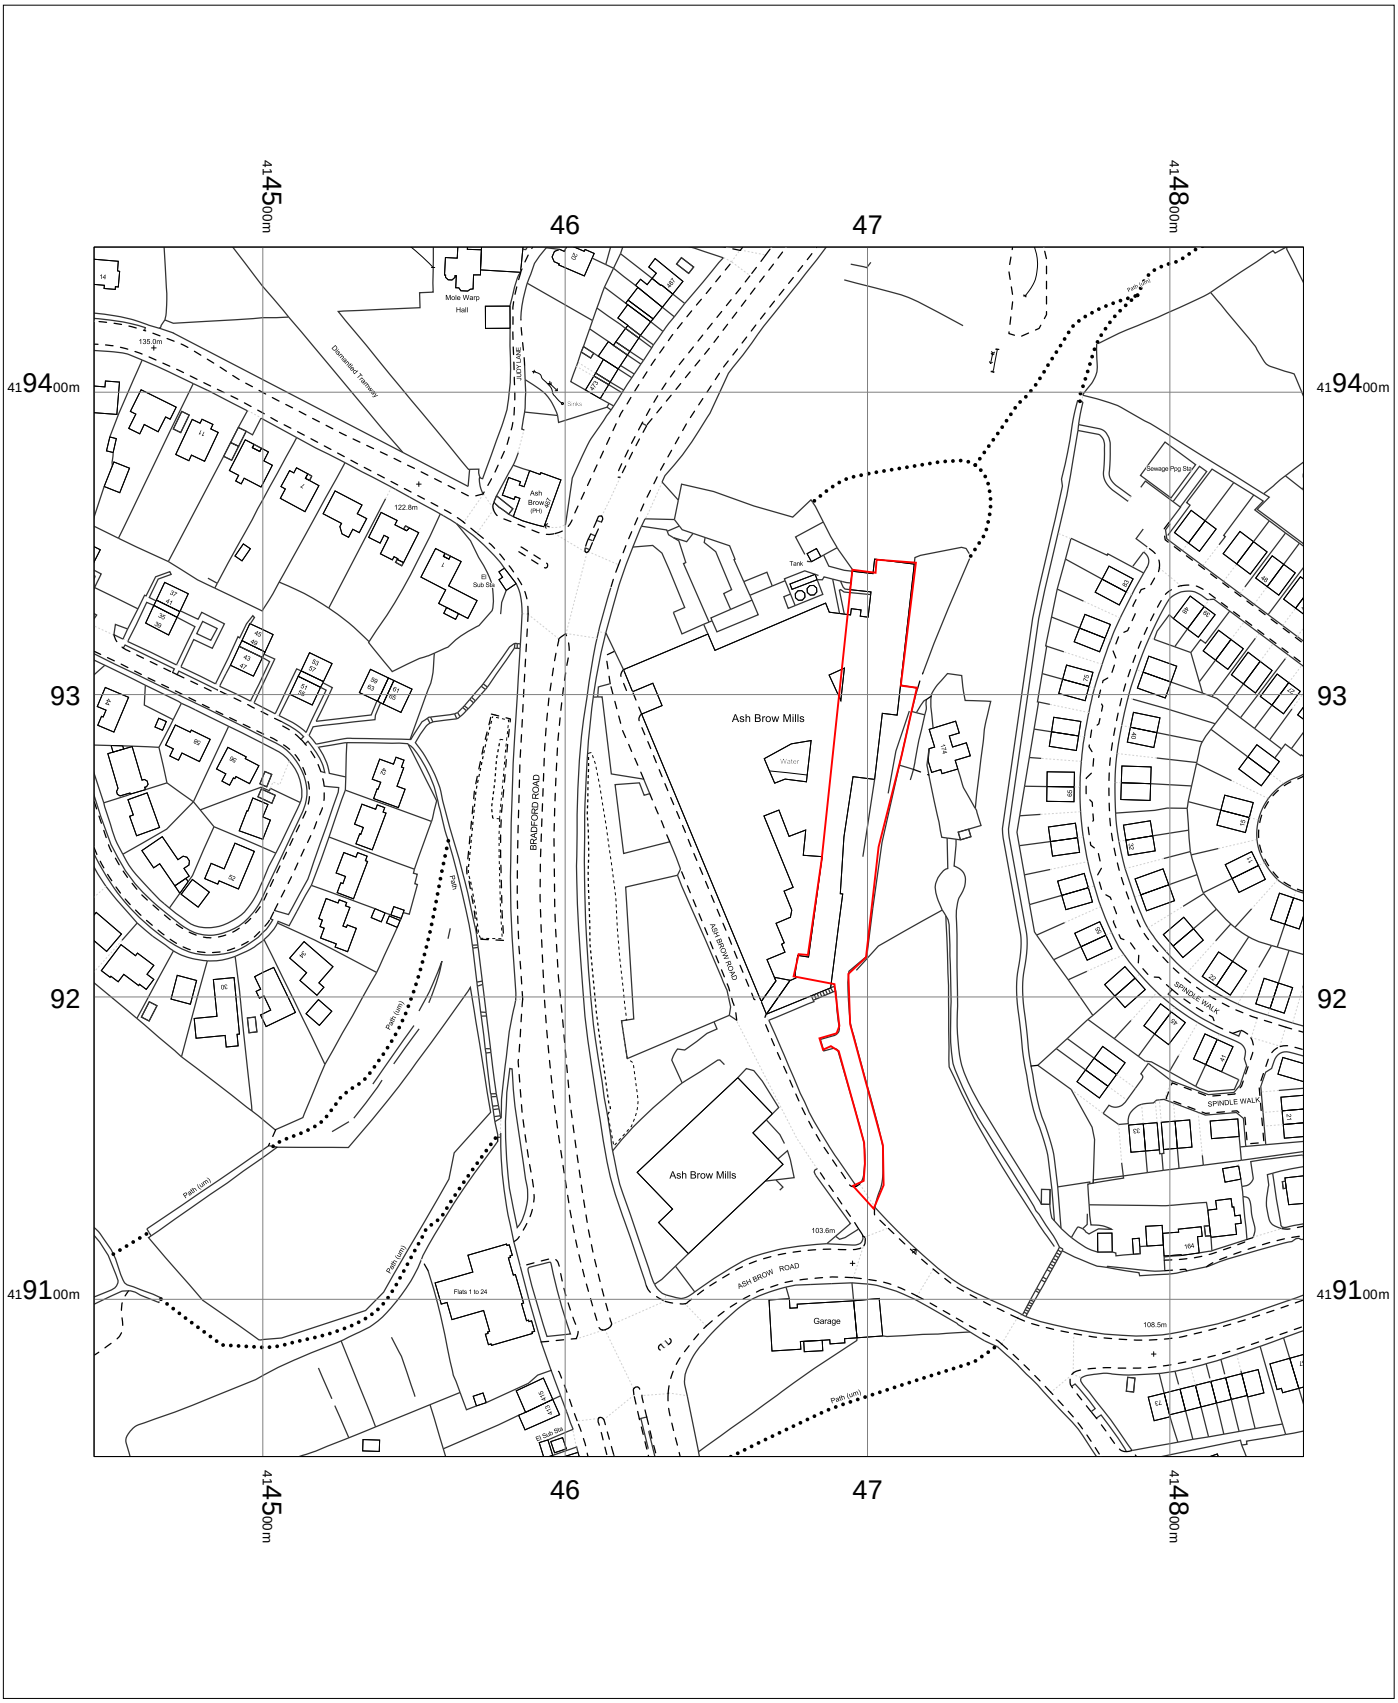

0 10 20 30 40 50 60 70 80 90 100
m

Unit 4
Ashbrow Mills
Ashbrow Road,
Fartown,
Huddersfield,
Kirklees
HD2 1DU

OS MasterMap 1250/2500/10000 scale
Tuesday, October 14, 2025, ID: MPMBW-01245864
www.blackwellmapping.co.uk

1:2500 scale print at A4, Centre: 414644 E, 419248 N

©Crown Copyright Ordnance Survey. Licence no. 100041041

N

BLACKWELL'S
MAPPING SERVICES
PERSONAL & PROFESSIONAL MAPPING
www.blackwellmapping.co.uk
TEL: 0800 151 2612
maps@blackwell.co.uk