



VEHICLE ENTERING AND EXITING TURNING LEFT @1:500

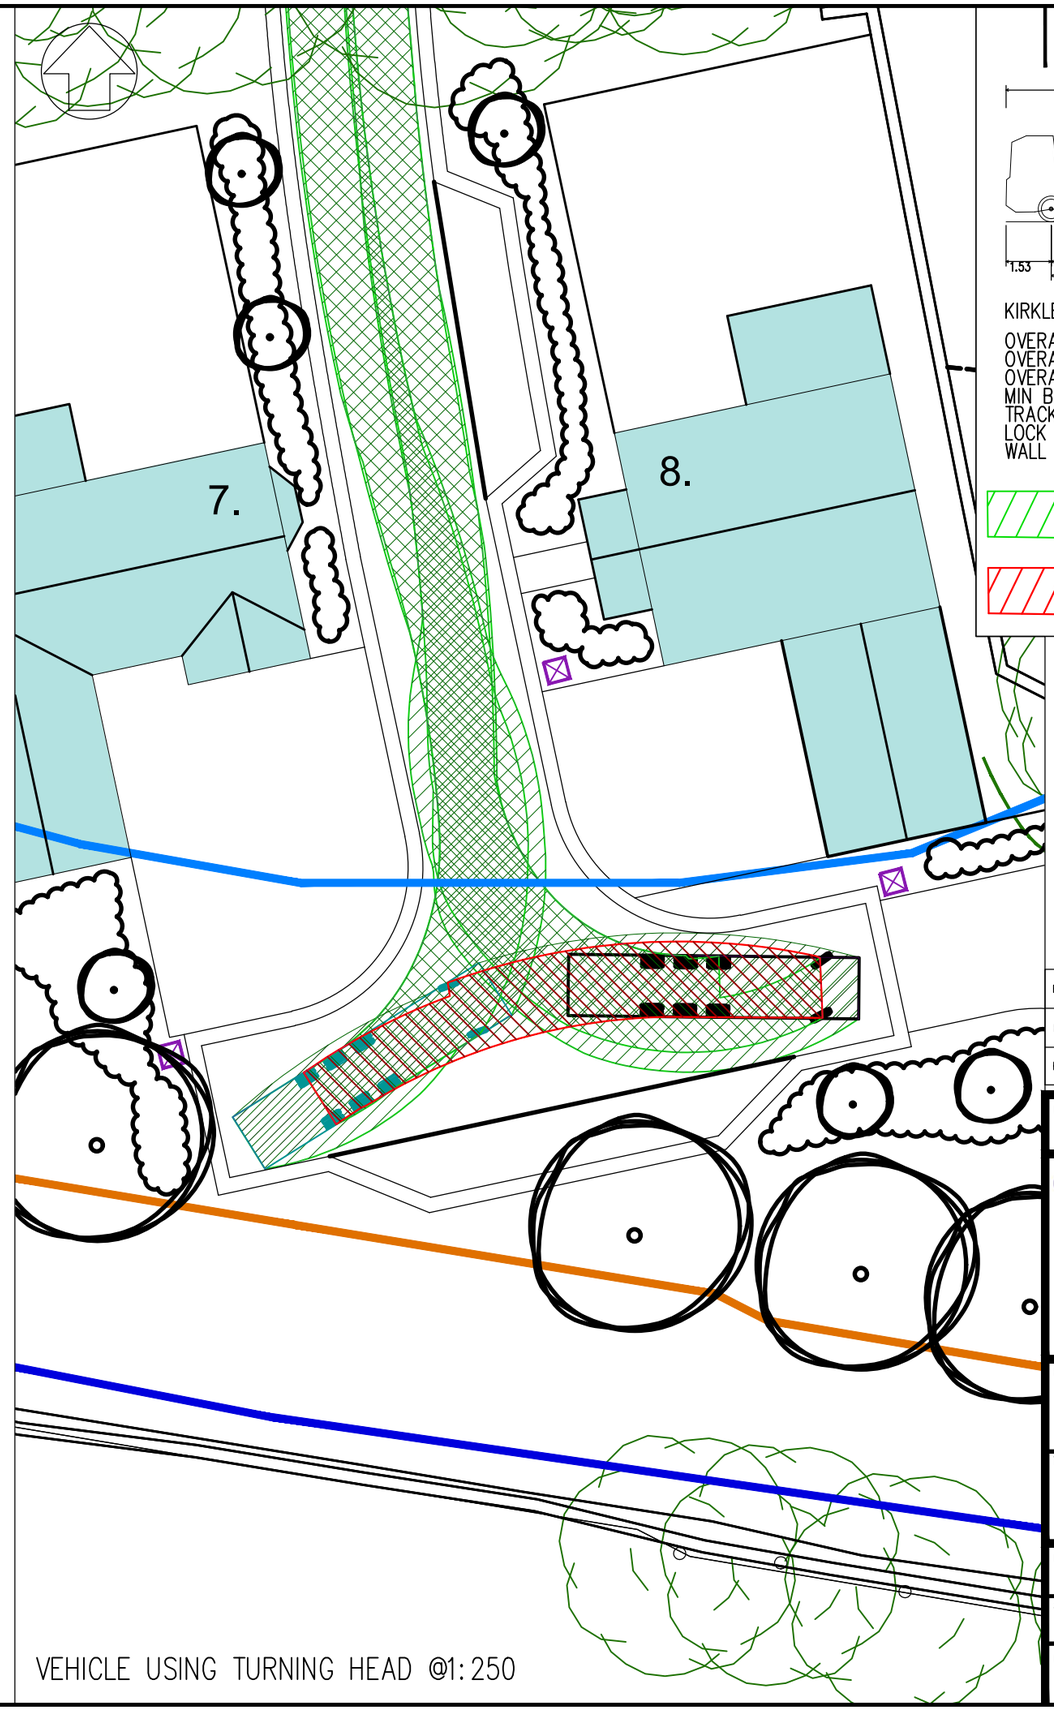

VEHICLE USING TURNING HEAD @1:250

DO NOT SCALE

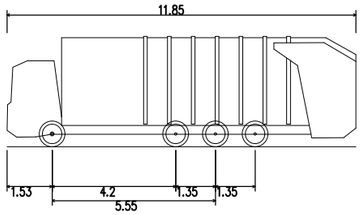

KIRKLEES REFUSE VEHICLE 2018

OVERALL LENGTH	11.850m
OVERALL WIDTH	2.500m
OVERALL BODY HEIGHT	3.749m
MIN BODY GROUND CLEARANCE	0.302m
TRACK WIDTH	2.490m
LOCK TO LOCK TIME	6.00s
WALL TO WALL TURNING RADIUS	11.000m

FORWARD MOVEMENT

REVERSE MOVEMENT

REV	DATE	BY	DESCRIPTION	APP
P02	26/03/26	LW	REVISED ACCESS LAYOUT AND SWEPT PATHS	JL
P01	03/11/25	HT	FIRST ISSUE	JL

DRAWING STATUS: S0 - WORK IN PROGRESS

VIASOLUTIONS

PROJECT: OLD WATER HILL, MIRFIELD

TITLE: VEHICLE TRACKING

DRAWN:	APPROVED:
LW	JL
SCALE @ A3: AS SHOWN	DATE: March 26
DRAWING No: 2510002	REV: P02