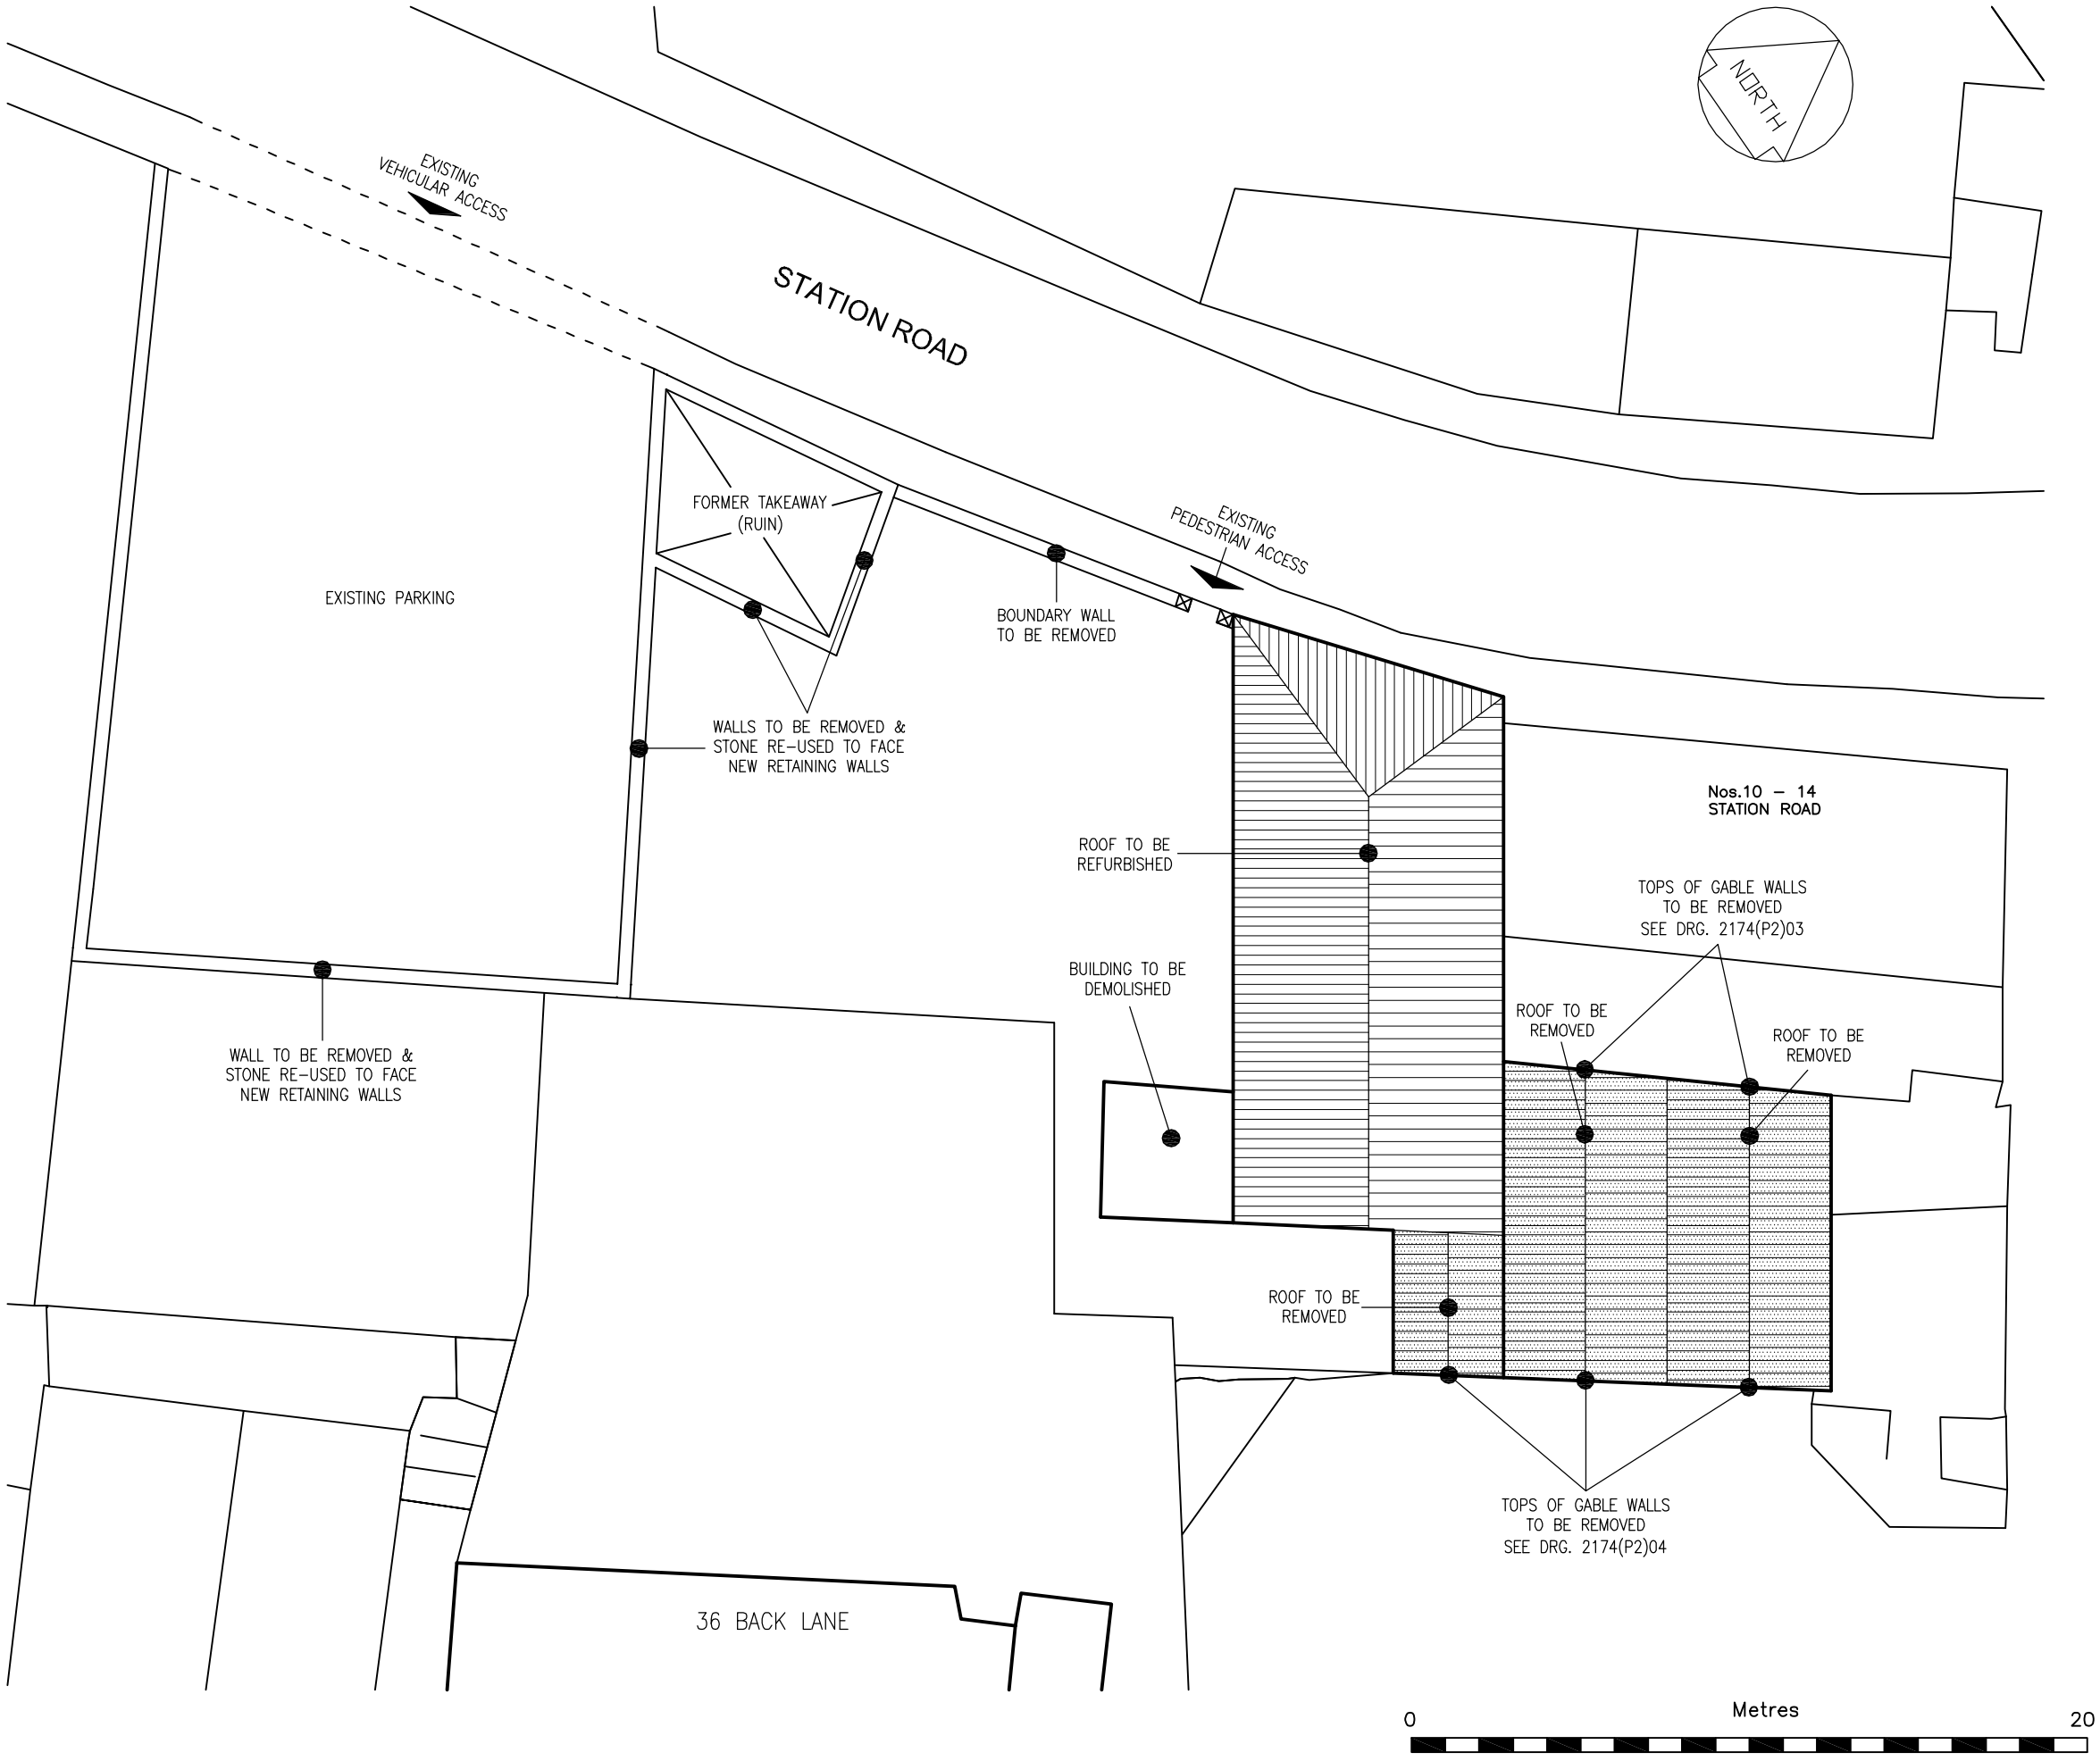

D			
C			
B			
A	23.06.15	Extent of demolitions within Conservation Area clarified	BB
	Date	Description	By

REVISIONS

DO NOT SCALE FROM THIS DRAWING

ALL DIMENSIONS ARE APPROXIMATE

THIS DRAWING HAS BEEN PRODUCED ONLY FOR THE PURPOSE OF SUBMITTING A PLANNING APPLICATION AND SHOULD NOT BE USED AS A WORKING DRAWING

Bryan Bell

29 TOTTIES
HOLMFIRTH, HD9 1UL

TELEPHONE 01484 688991
MOBILE 07712 843350
E-MAIL bryanbell1@outlook.com

Client

PETER CARR
PICTURE DROME CINEMA
MARKET WALK
HOLMFIRTH

Job Title

PHASE 1 DEVELOPMENT OF
BALMFORTH MILLS
STATION ROAD
HOLMFIRTH
HD9 1AB

Scale	Date	Drawn by	Status
1:200 @ A3	MAY 2015	BB	PLANNING

Dwg. title

EXISTING SITE LAYOUT

Dwg. no.	Rev.
2174(P9)01	A